FINAL SURVEY	SURVEYED	BY	DATE
	PLOTTED		
NOTE BOOK	TEMPLATE		
NO.	AREAS		
	AREAS CHECKED		

ORIGINAL SURVEY	SURVEYED	BY	DATE
	PLOTTED		
NOTE BOOK	TEMPLATE		
NO.	AREAS		
	AREAS CHECKED		

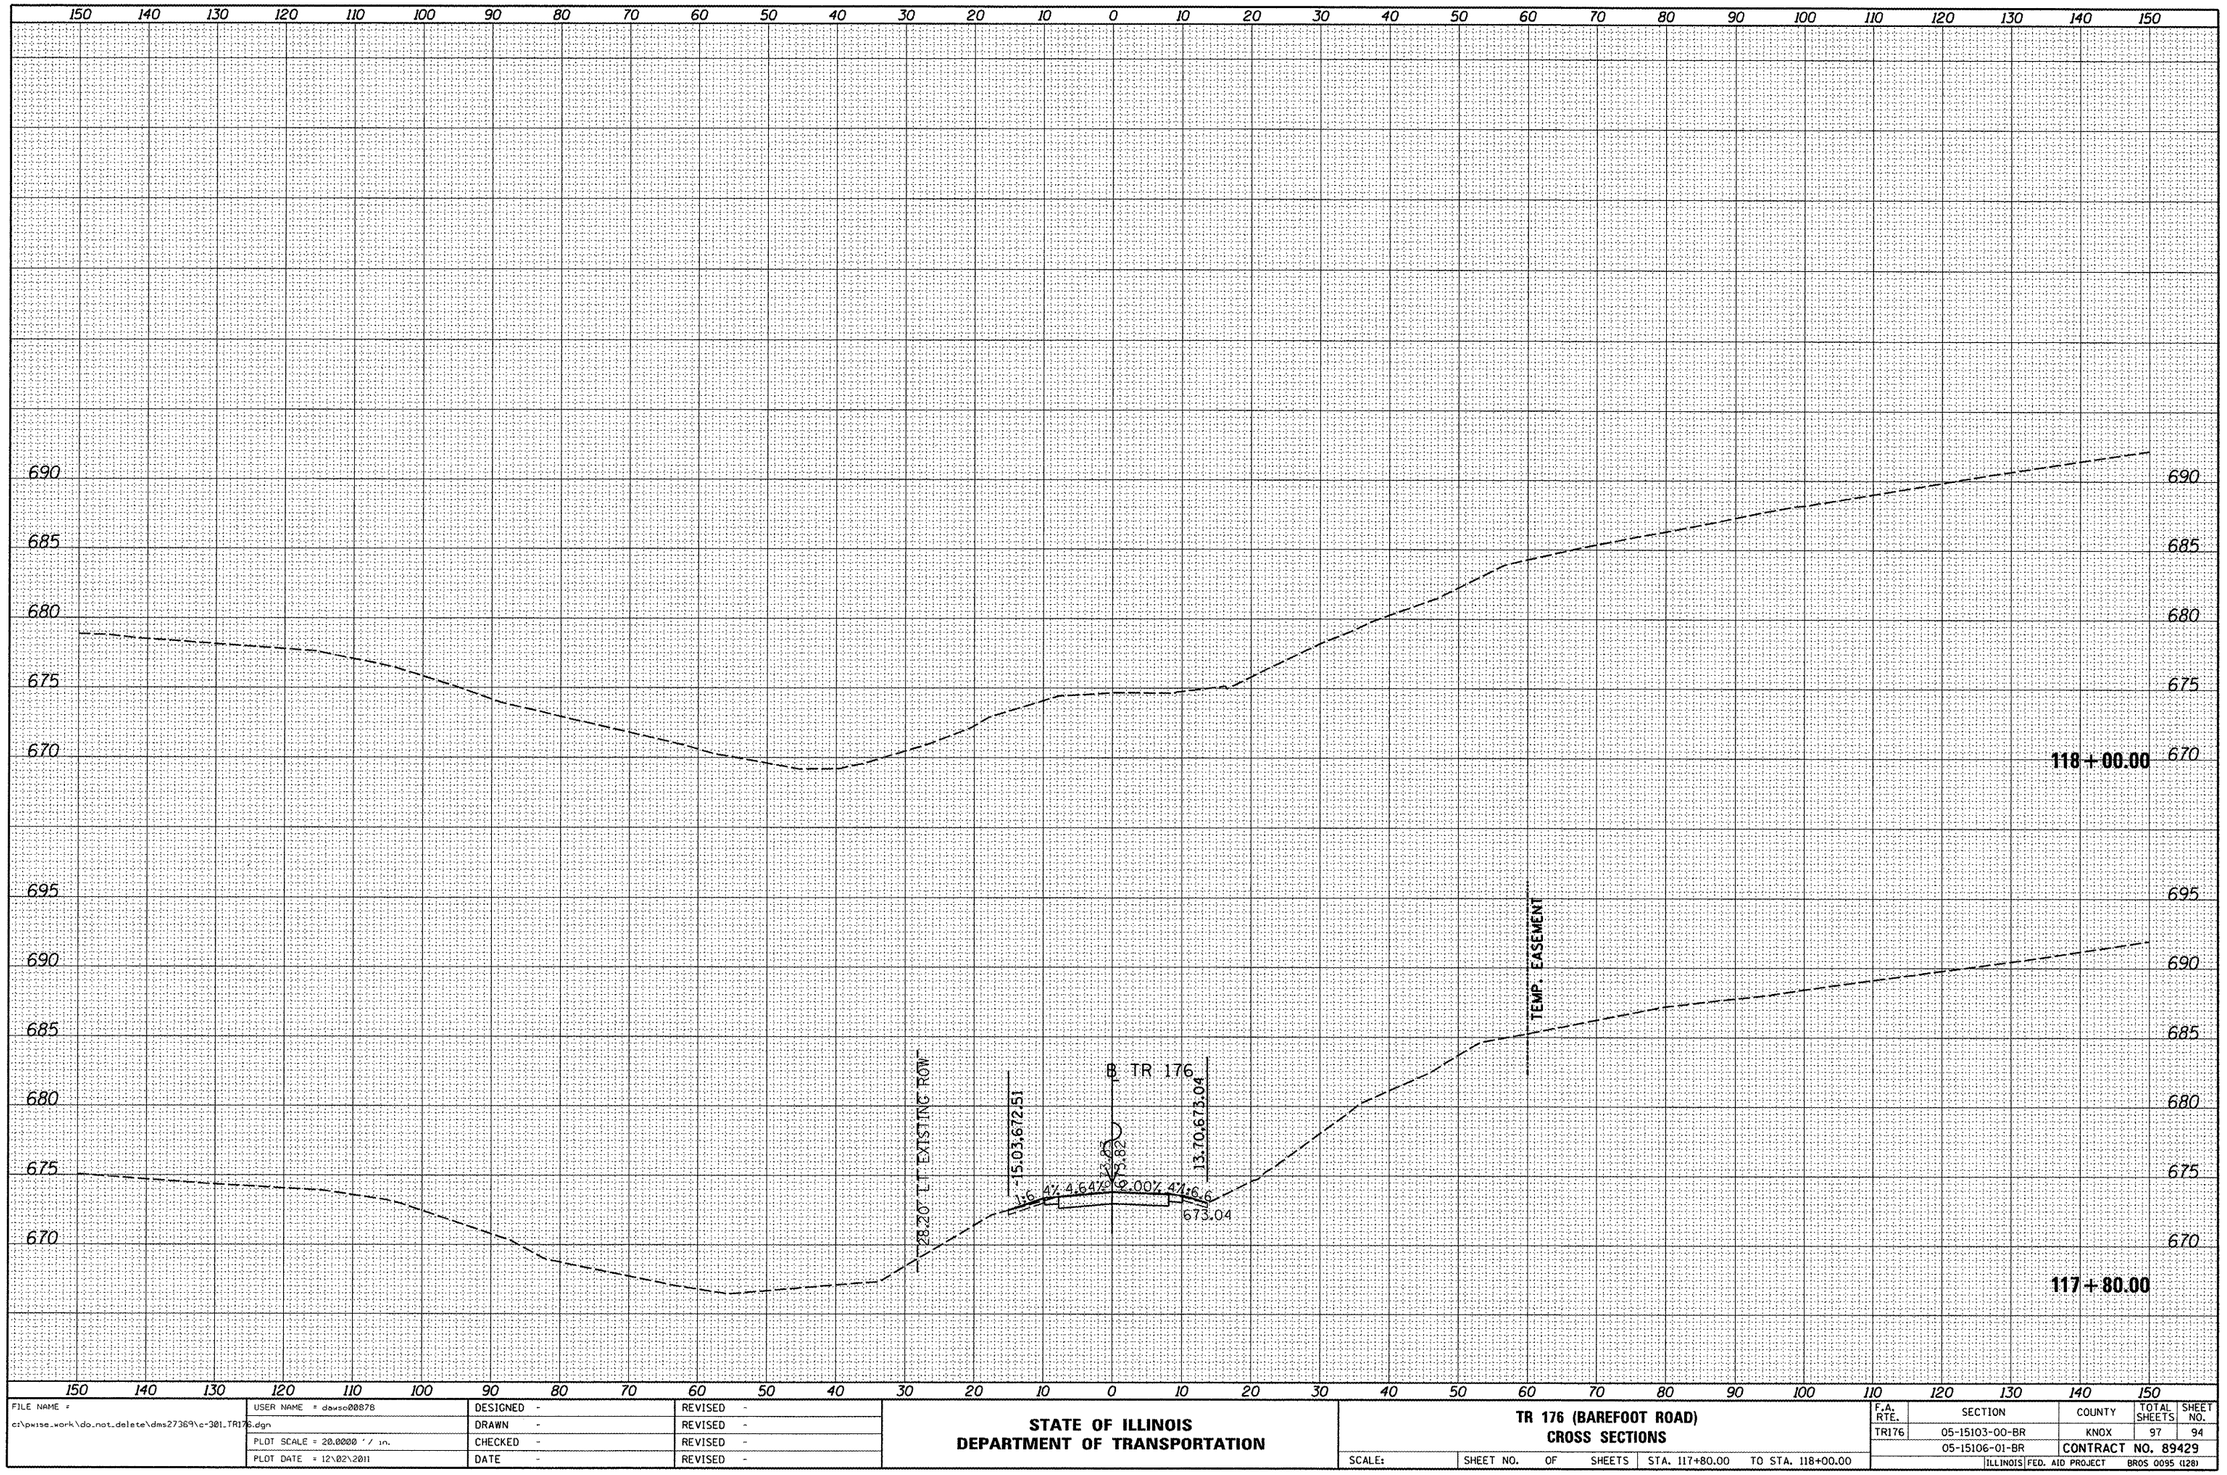

FILE NAME =	USER NAME = dawso00878	DESIGNED -	REVISED -
c:\pwise_work\do_not_delete\dms27369\c-301_TR176.dgn		DRAWN -	REVISED -
	PLOT SCALE = 20.0000 ' / in.	CHECKED -	REVISED -
	PLOT DATE = 12\02\2011	DATE -	REVISED -

STATE OF ILLINOIS
DEPARTMENT OF TRANSPORTATION

TR 176 (BAREFOOT ROAD)
CROSS SECTIONS

SCALE: | SHEET NO. OF SHEETS | STA. 117+80.00 TO STA. 118+00.00

F.A. RTE.	SECTION	COUNTY	TOTAL SHEETS	SHEET NO.
TR176	05-15103-00-BR	KNOX	97	94
	05-15106-01-BR	CONTRACT NO. 89429		
	ILLINOIS FED. AID PROJECT	BROS 0095 (128)		