FINAL SURVEY	SURVEYED	BY	DATE
	PLOTTED		
NOTE BOOK	TEMPLATE		
NO.	AREAS CHECKED		

ORIGINAL SURVEY	SURVEYED	BY	DATE
	PLOTTED		
NOTE BOOK	TEMPLATE		
NO.	AREAS CHECKED		

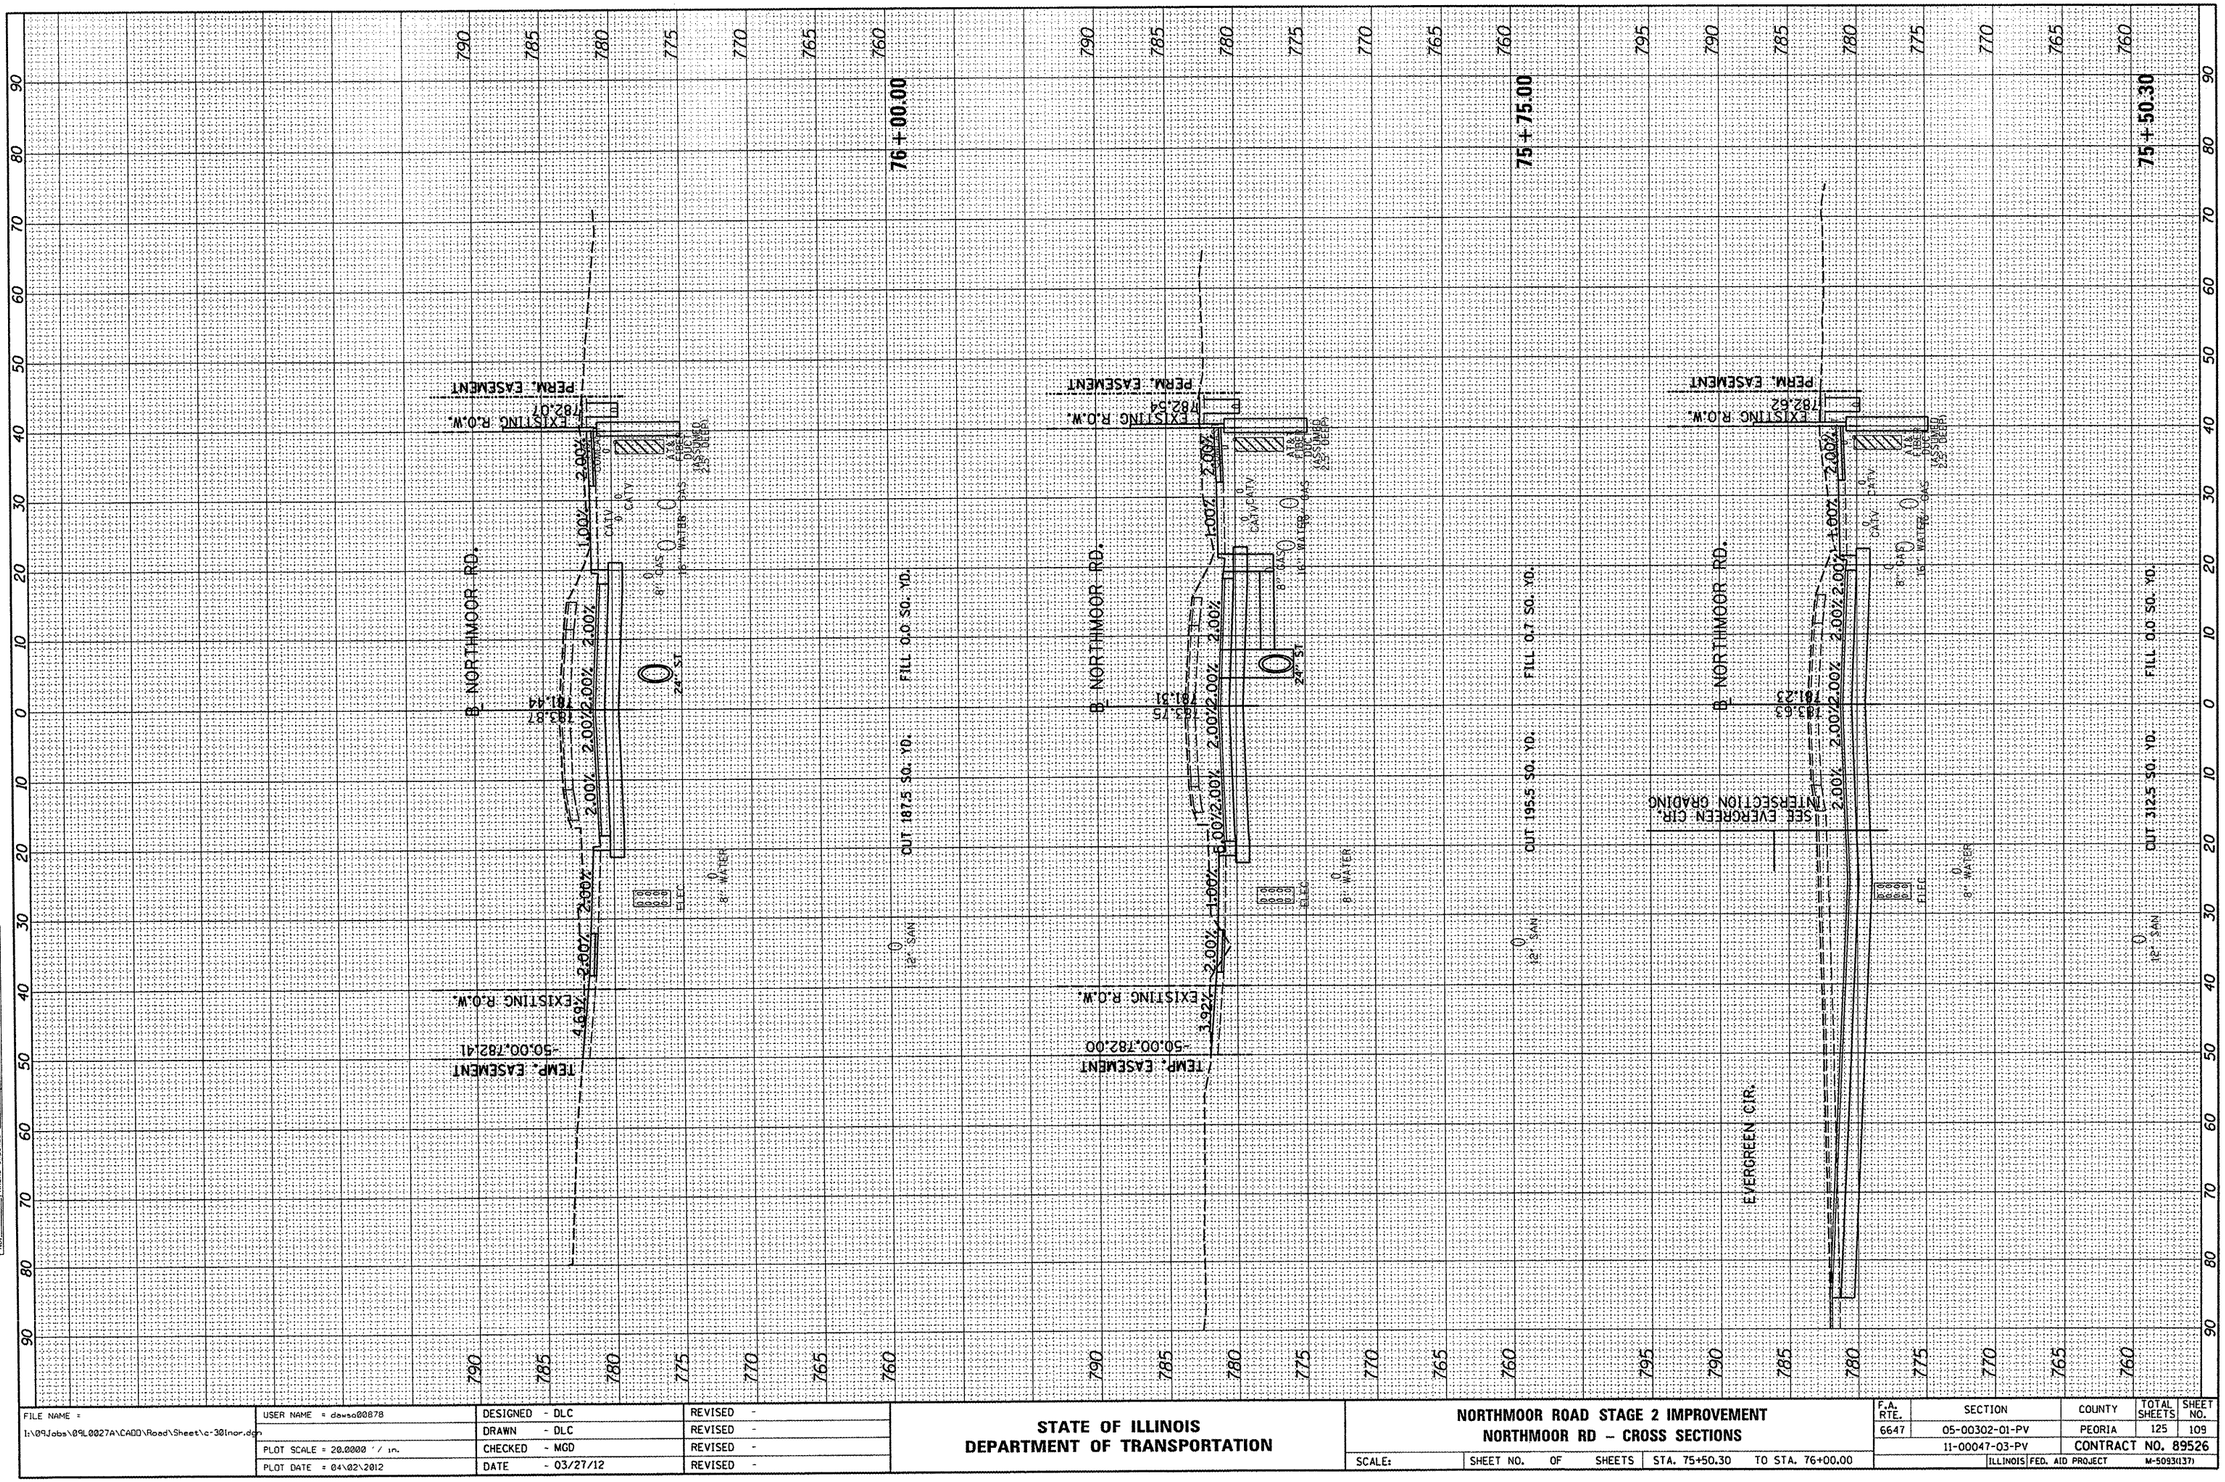

FILE NAME =	USER NAME = dawso00878	DESIGNED - DLC	REVISED -
I:\09Jobs\09L0027A\CADD\Road\Sheet\c-30lnor.dgn		DRAWN - DLC	REVISED -
	PLOT SCALE = 20.0000 ' / in.	CHECKED - MGD	REVISED -
	PLOT DATE = 04\02\2012	DATE - 03/27/12	REVISED -

STATE OF ILLINOIS
DEPARTMENT OF TRANSPORTATION

NORTHMOOR ROAD STAGE 2 IMPROVEMENT
NORTHMOOR RD – CROSS SECTIONS

SCALE: | SHEET NO. OF SHEETS | STA. 75+50.30 TO STA. 76+00.00

F.A. RTE.	SECTION	COUNTY	TOTAL SHEETS	SHEET NO.
6647	05-00302-01-PV	PEORIA	125	109
	11-00047-03-PV	CONTRACT NO. 89526		
	ILLINOIS FED. AID PROJECT	M-5093(137)		