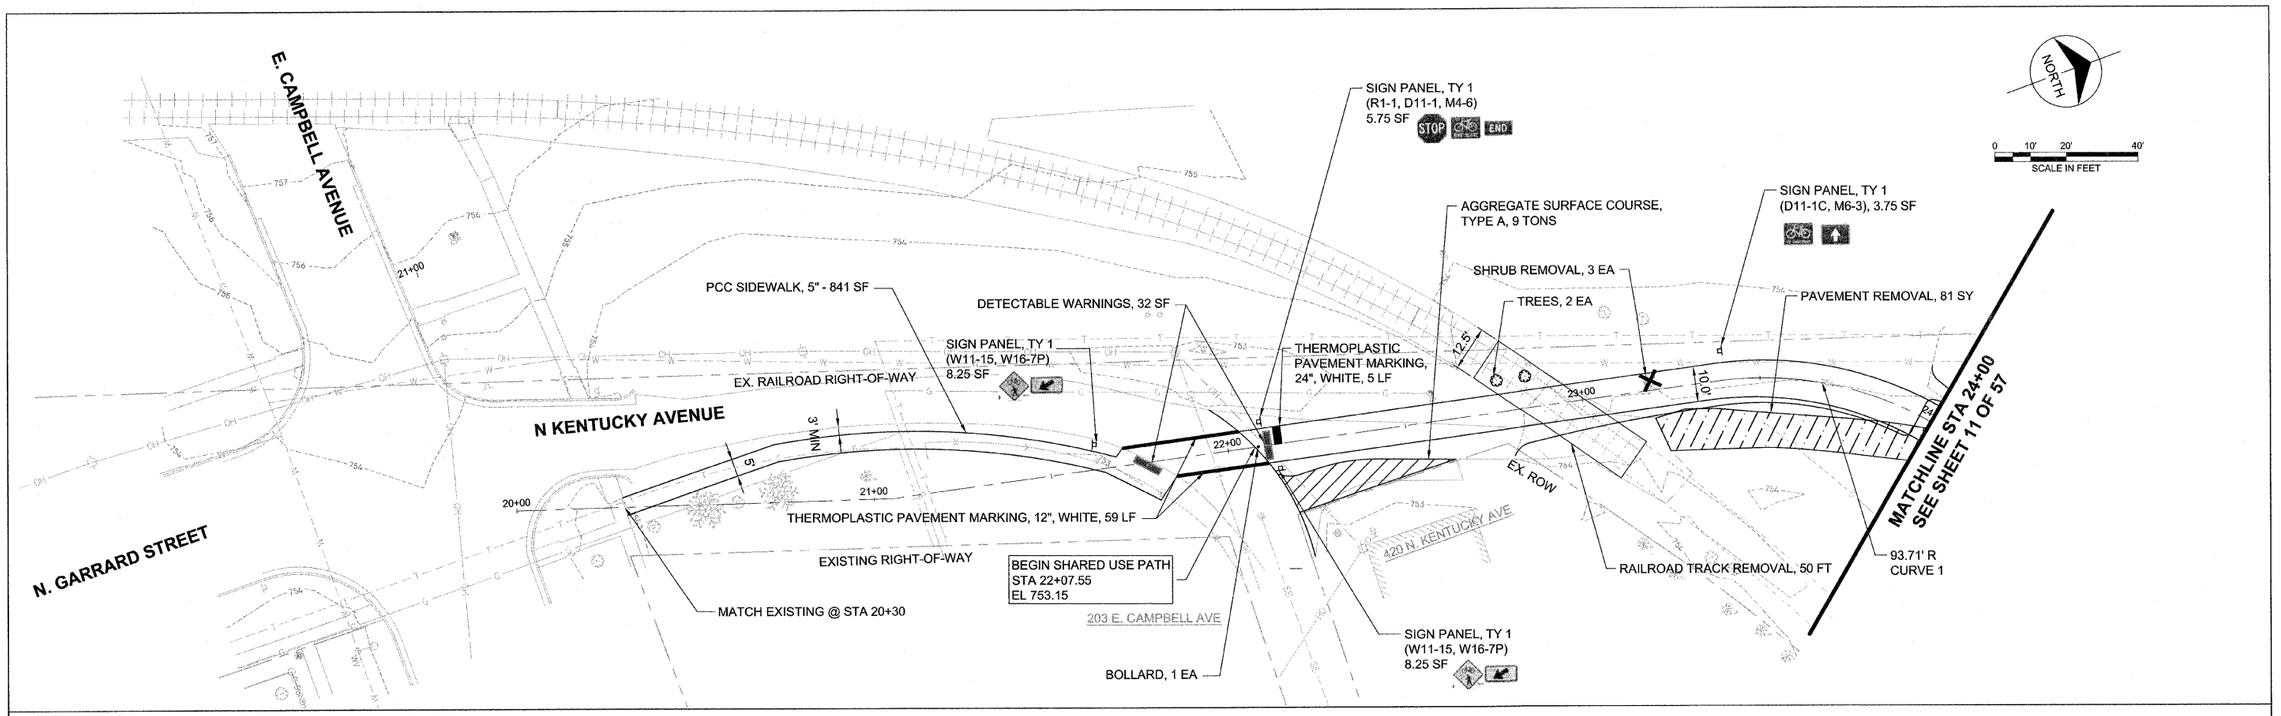

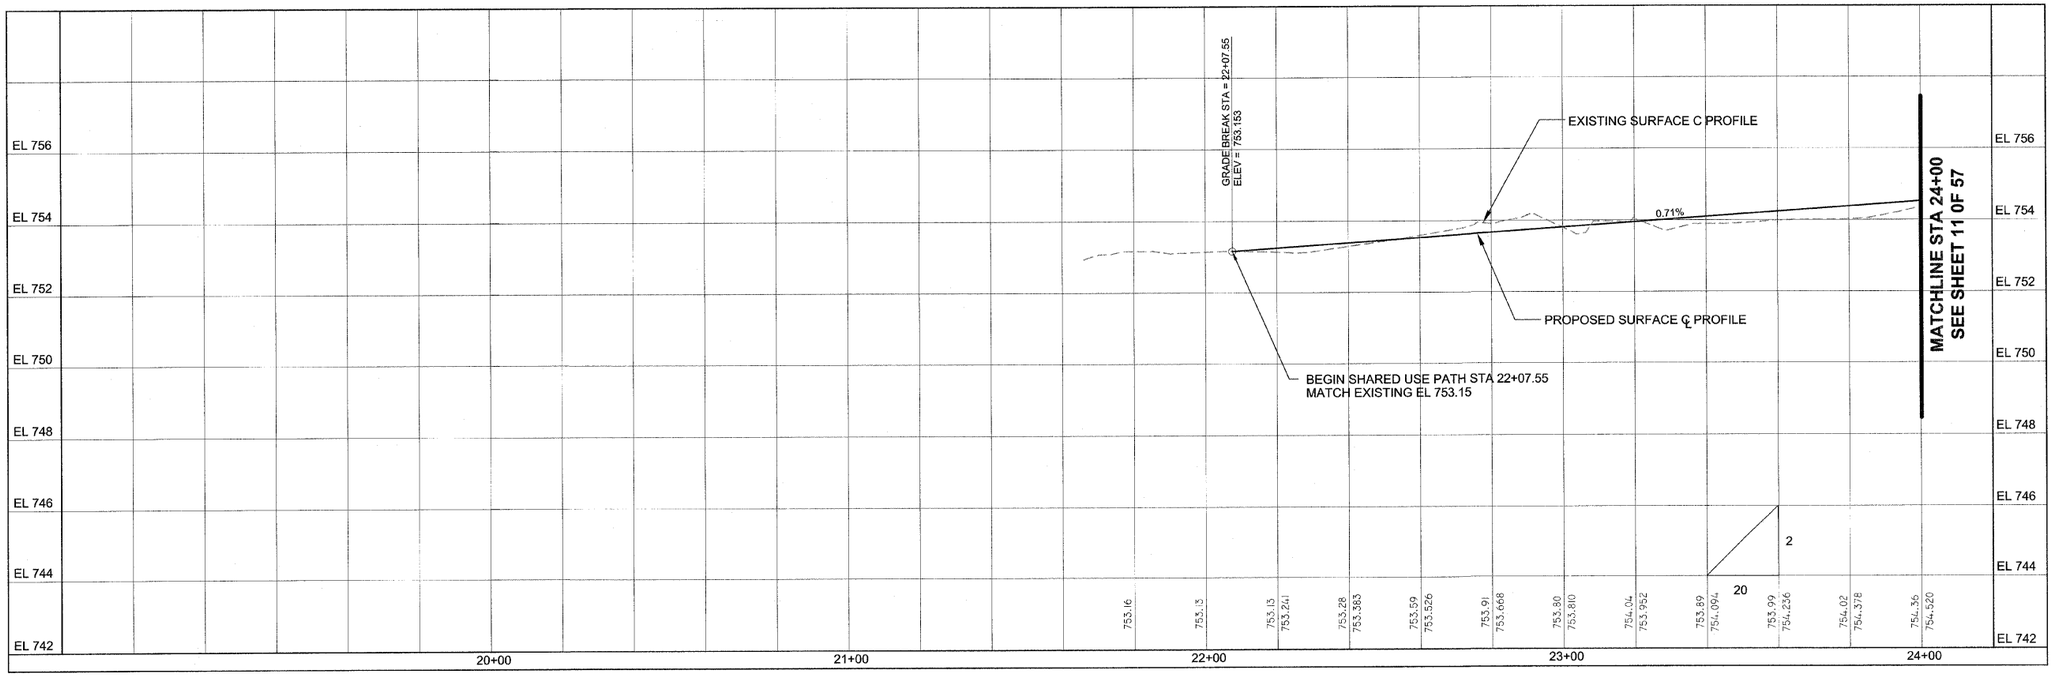

FILE NAME =	USER NAME =	DESIGNED — TMS	REVISED —	**STATE OF ILLINOIS DEPARTMENT OF TRANSPORTATION**	**PLAN AND PROFILE 20+00 TO 24+00**
		DRAWN — TMS	REVISED —		
	PLOT SCALE =	CHECKED — AJB	REVISED —		SCALE:
	PLOT DATE =	DATE — 01-30-2012	REVISED —		

F.A.U RTE.	SECTION	COUNTY	TOTAL SHEETS	SHEET NO.
###	10-00105-00-BT	CHAMPAIGN	57	10
		CONTRACT NO. 91478		
FED. ROAD DIST. NO. 5	ILLINOIS	FED. AID PROJECT		