FINAL SURVEY	BY	DATE
SURVEYED		
PLOTTED		
NOTE BOOK	TEMPLATE	
NO.	AREAS CALC.	
	AREAS CHECKED	

ORIGINAL SURVEY	BY	DATE
SURVEYED		
PLOTTED		
NOTE BOOK	TEMPLATE	
NO.	AREAS CALC.	
	AREAS CHECKED	

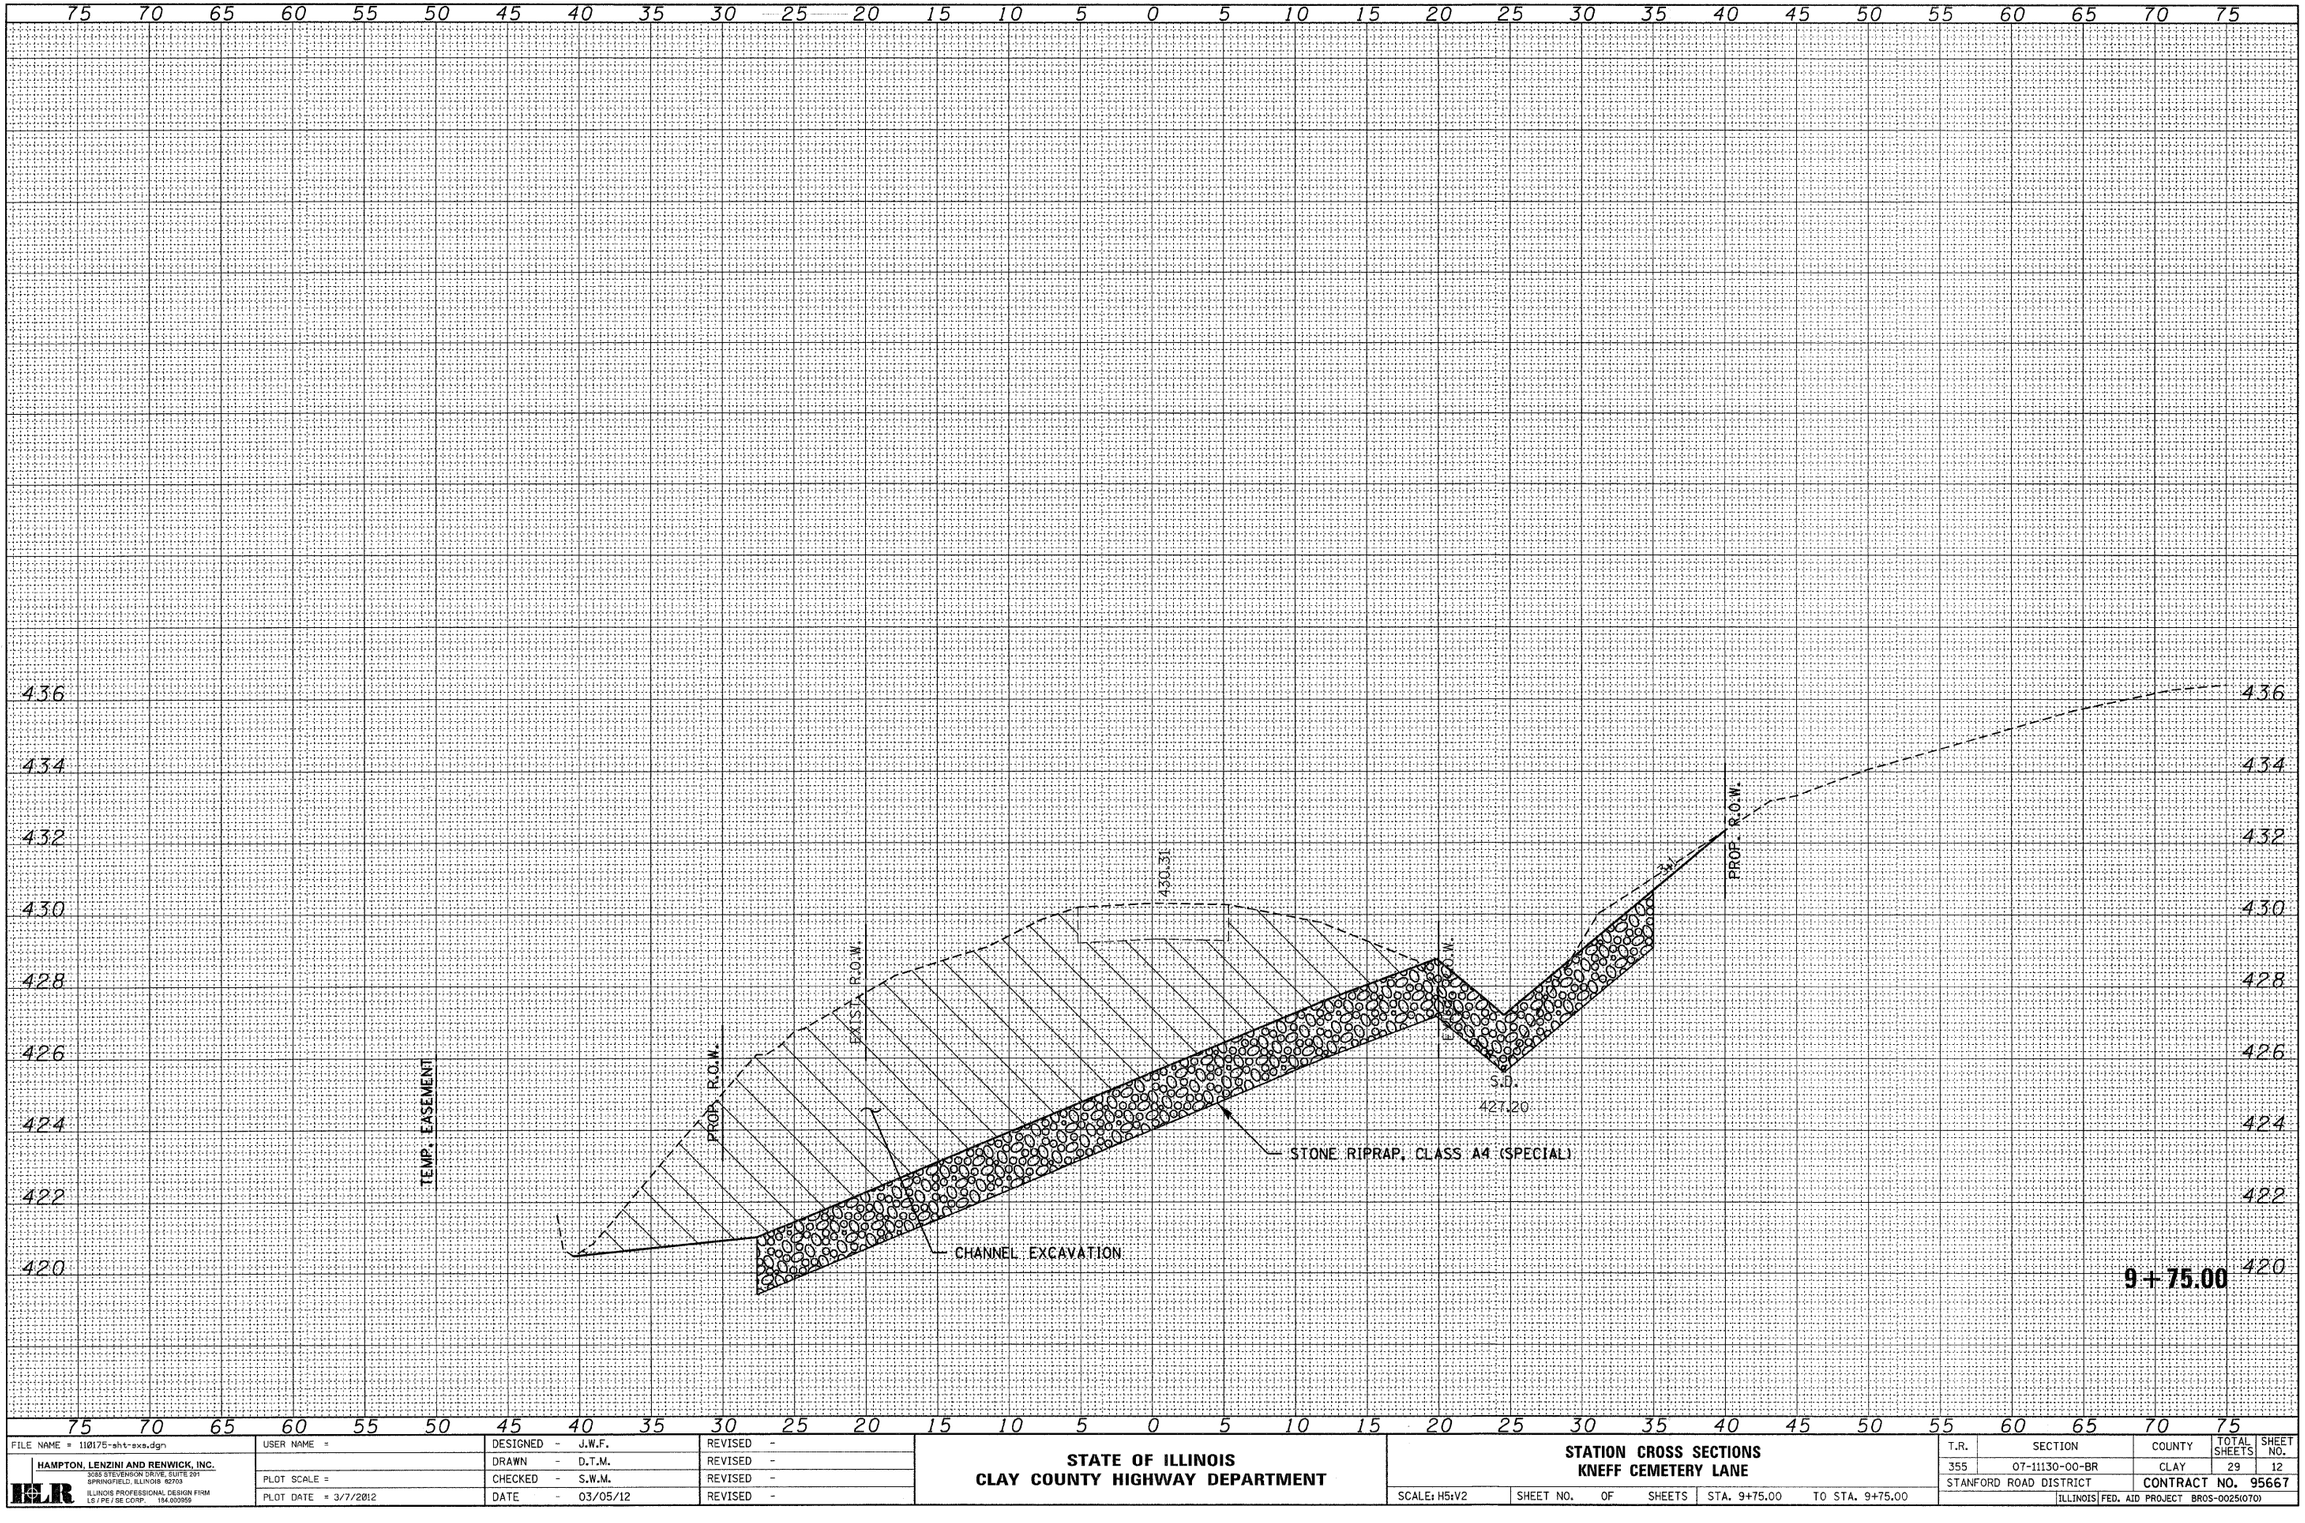

FILE NAME = 110175-sht-xss.dgn	USER NAME =	DESIGNED - J.W.F.	REVISED -
		DRAWN - D.T.M.	REVISED -
	PLOT SCALE =	CHECKED - S.W.M.	REVISED -
	PLOT DATE = 3/7/2012	DATE - 03/05/12	REVISED -

HAMPTON, LENZINI AND RENWICK, INC.
3085 STEVENSON DRIVE, SUITE 291
SPRINGFIELD, ILLINOIS 62703
ILLINOIS PROFESSIONAL DESIGN FIRM
LS / PE / SE CORP. 184.000959

STATE OF ILLINOIS
CLAY COUNTY HIGHWAY DEPARTMENT

STATION CROSS SECTIONS
KNEFF CEMETERY LANE

SCALE: H:1 V:2 | SHEET NO. OF SHEETS | STA. 9+75.00 | TO STA. 9+75.00

T.R.	SECTION	COUNTY	TOTAL SHEETS	SHEET NO.
355	07-11130-00-BR	CLAY	29	12
STANFORD ROAD DISTRICT		CONTRACT NO. 95667		
ILLINOIS	FED. AID PROJECT BROS-0025(070)			