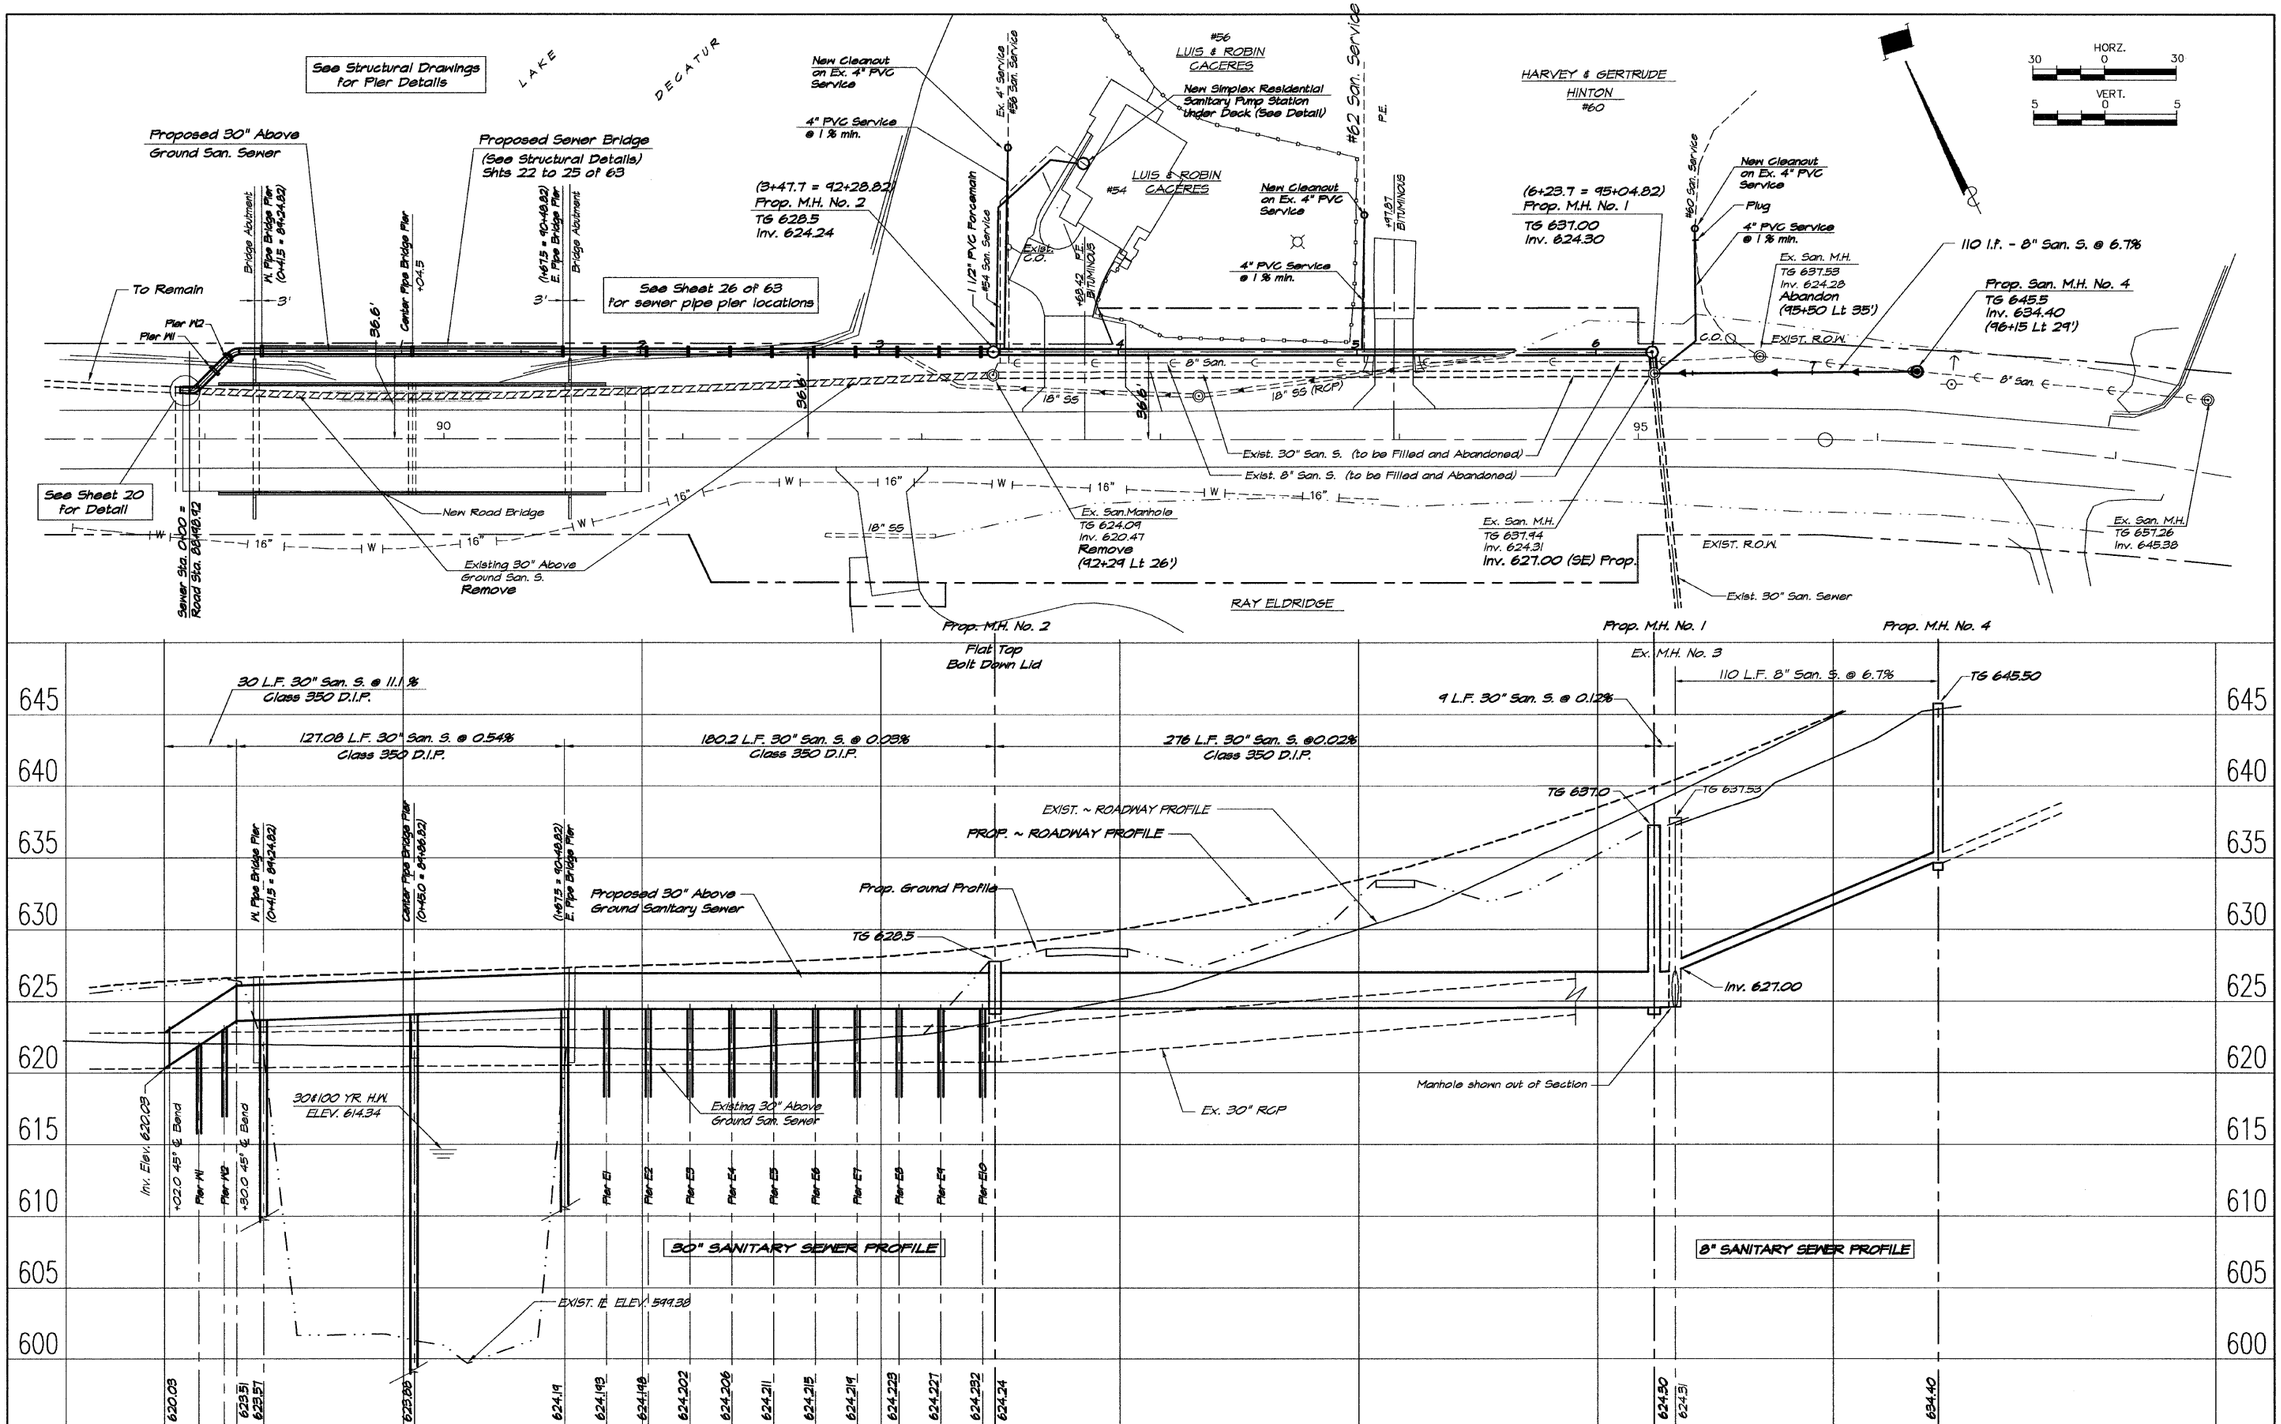

FILE NAME = $FILEL$	USER NAME = $USER$	DESIGNED — CRH / BGM	REVISED — 2/16/12	STATE OF ILLINOIS DEPARTMENT OF TRANSPORTATION	SOUTH SHORES DRIVE OVER SAND CREEK ARM SANITARY PLAN AND PROFILE
		DRAWN — LES JENKINS	REVISED —		
	PLOT SCALE = $SCALE$	CHECKED — CRH	REVISED —		
	PLOT DATE = $DATE$	DATE — 1/12/12	REVISED —		SCALE: 1"=30' SHEET NO. OF SHEETS STA. TO STA.

F.A.U. RTE.	SECTION	CITY	TOTAL SHEETS	SHEET NO.
7398	09-00905-00-BR	DECATUR	63	19
		CONTRACT NO. 95687		
		ILLINOIS FED. AID PROJECT		

PLAN: SURVEYED / PLOTTED / ALIGNMENT CHECKED / RT. OF WAY CHECKED / CADD FILE NAME / NOTE BOOK NO. / BY / DATE

PROFILE: SURVEYED / PLOTTED / GRADES CHECKED / B.M. NOTED / STRUCTURE NOTAT'NS CH'KD / NOTE BOOK NO. / BY / DATE