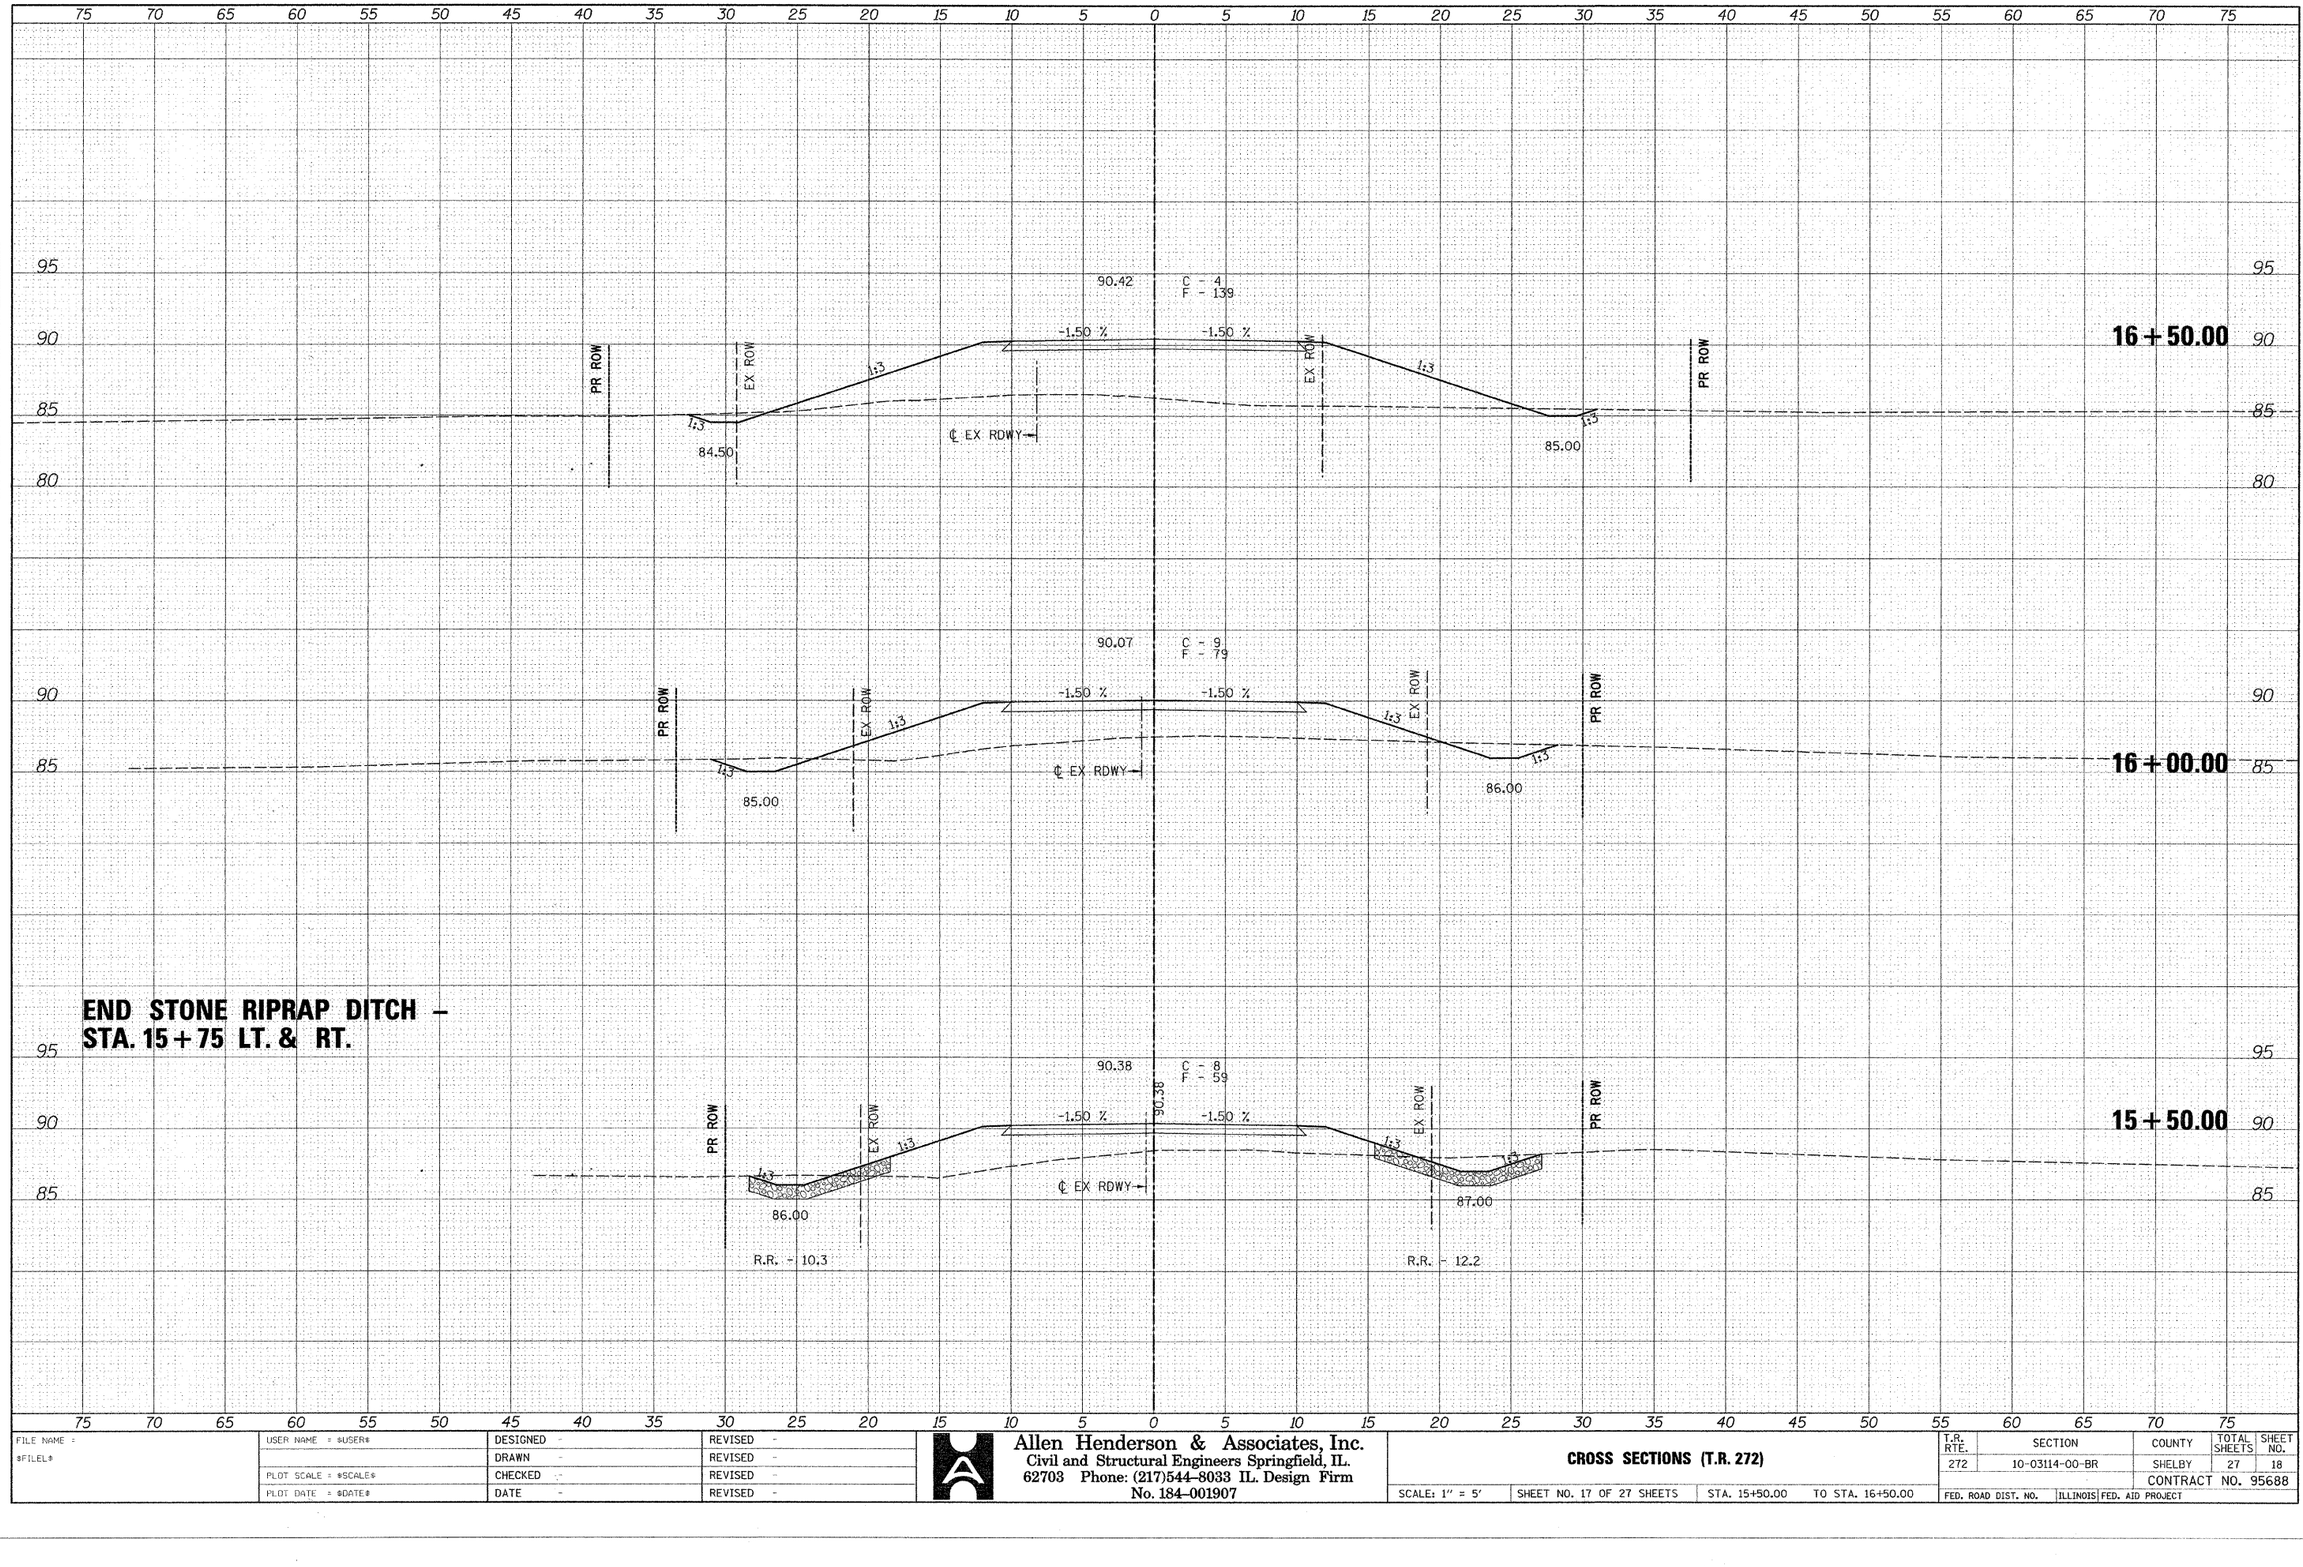

FILE NAME = $FILEL$	USER NAME = $USER$	DESIGNED -	REVISED -
		DRAWN -	REVISED -
	PLOT SCALE = $SCALE$	CHECKED -	REVISED -
	PLOT DATE = $DATE$	DATE -	REVISED -

Allen Henderson & Associates, Inc.
Civil and Structural Engineers Springfield, IL.
62703 Phone: (217)544-8033 IL. Design Firm
No. 184-001907

CROSS SECTIONS (T.R. 272)

SCALE: 1" = 5' | SHEET NO. 17 OF 27 SHEETS | STA. 15+50.00 TO STA. 16+50.00

T.R. RTE.	SECTION	COUNTY	TOTAL SHEETS	SHEET NO.
272	10-03114-00-BR	SHELBY	27	18
		CONTRACT NO. 95688		
FED. ROAD DIST. NO.	ILLINOIS	FED. AID PROJECT		