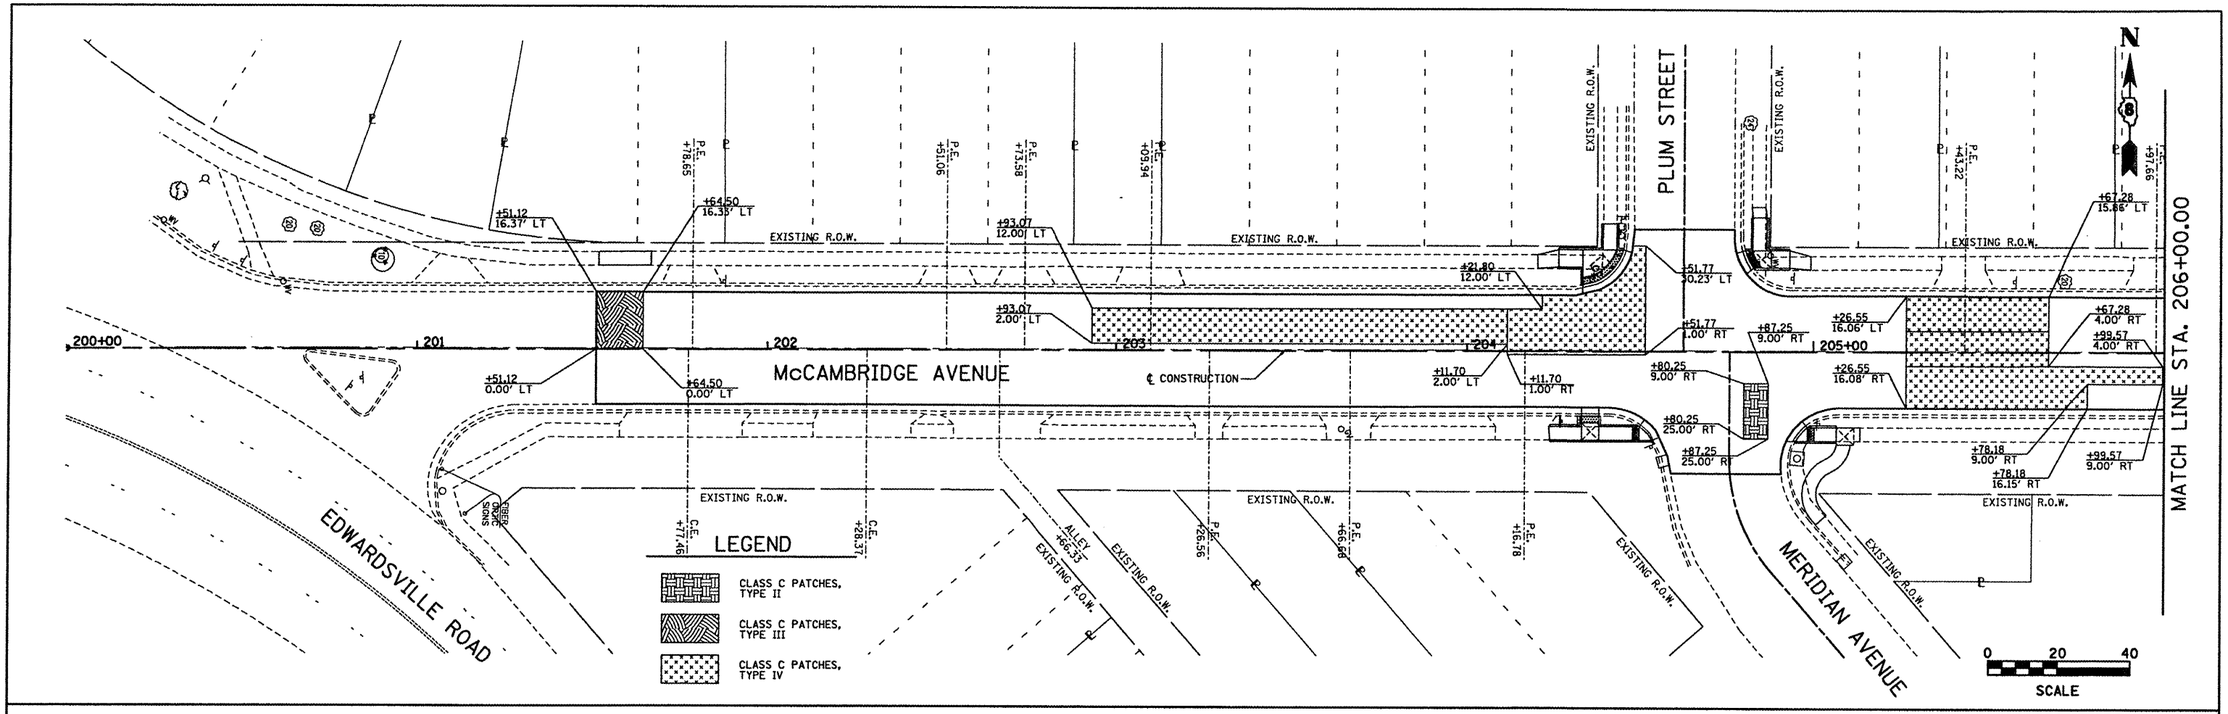

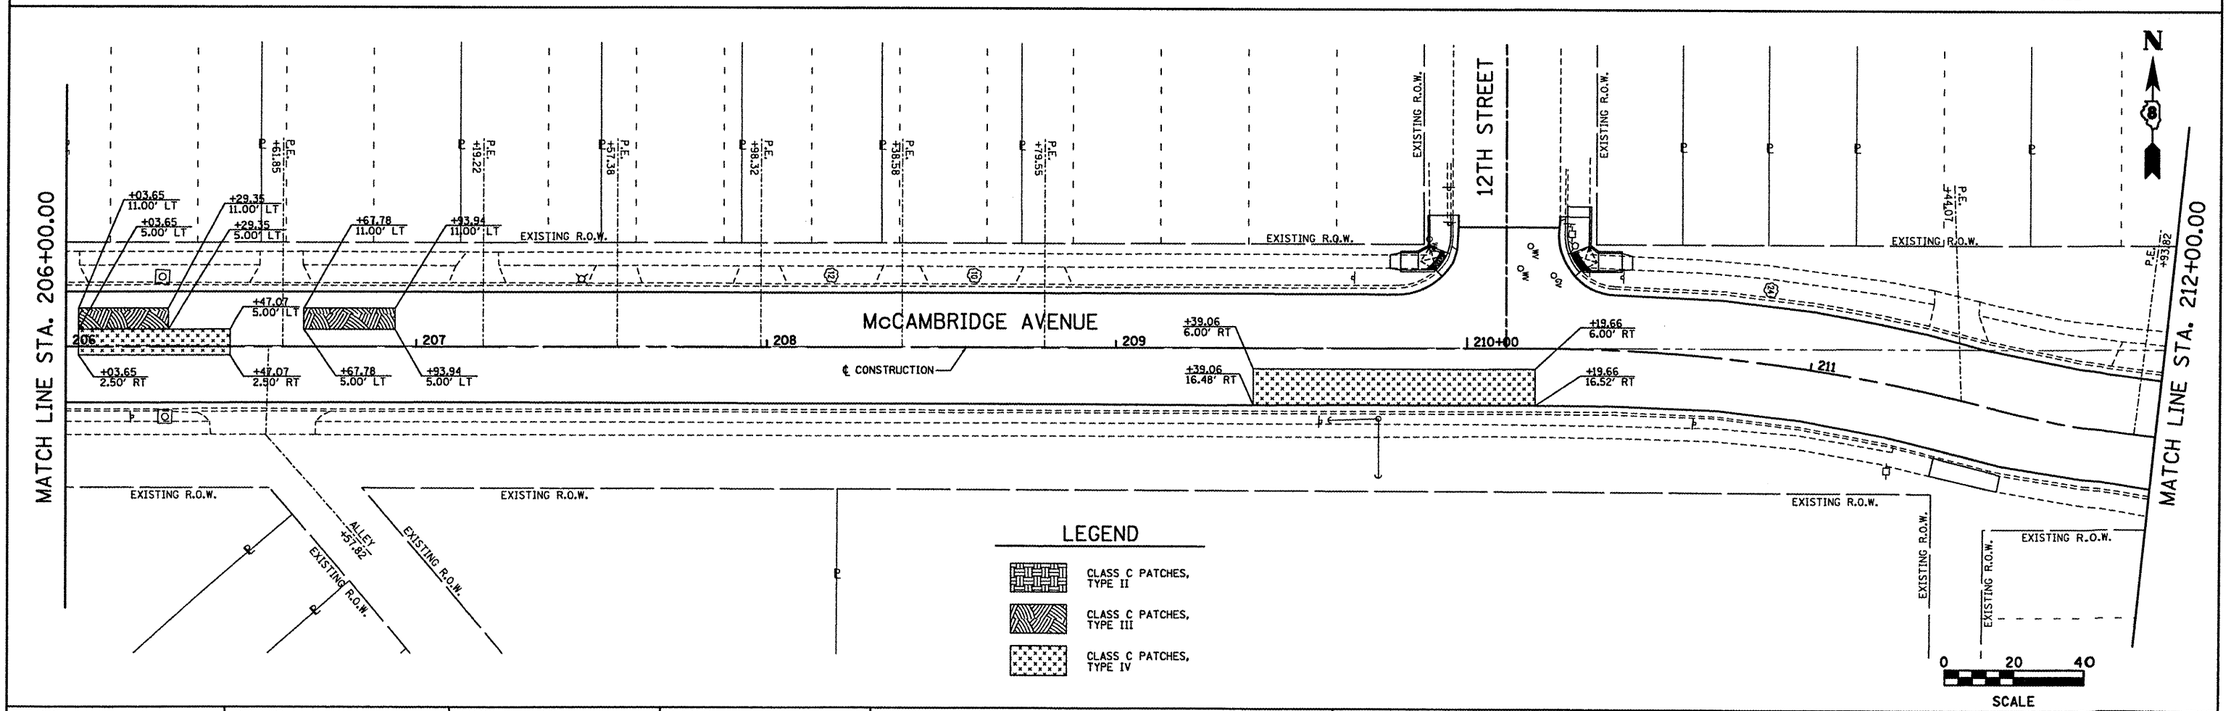

PLAN	DATE
SURVEYED	
PLOTTED	
ALIGNMENT CHECKED	
RT. OF WAY CHECKED	
NOTE BOOK	
CADD FILE NAME	
NO.	

PROFILE	BY	DATE
SURVEYED		
PLOTTED		
GRADES CHECKED		
B.M. NOTED		
STRUCTURE NOTATIONS CHKD		
NOTE BOOK		
NO.		

FILE NAME = patching 04.dgn	USER NAME = jeremy	DESIGNED - SAS	REVISED -
		DRAWN - JJB	REVISED -
	PLOT SCALE = #SCALE#	CHECKED - BFK	REVISED -
	PLOT DATE = 3/29/2012	DATE - 03/13/12	REVISED -

CITY OF MADISON
13TH STREET, ELIZABETH AVE,
AND McCAMBRIDGE AVE REHABILITATION

PAVEMENT PATCHING

SCALE: 1"=20' | SHEET NO. 4 OF 5 SHEETS | STA. 200+00.00 TO STA. 212+00.00

F.A.U. RTE.	SECTION	COUNTY	TOTAL SHEETS	SHEET NO.
9107	09-00057-00-PV	MADISON	58	44

CONTRACT NO. 97489

ILLINOIS FED. AID PROJECT