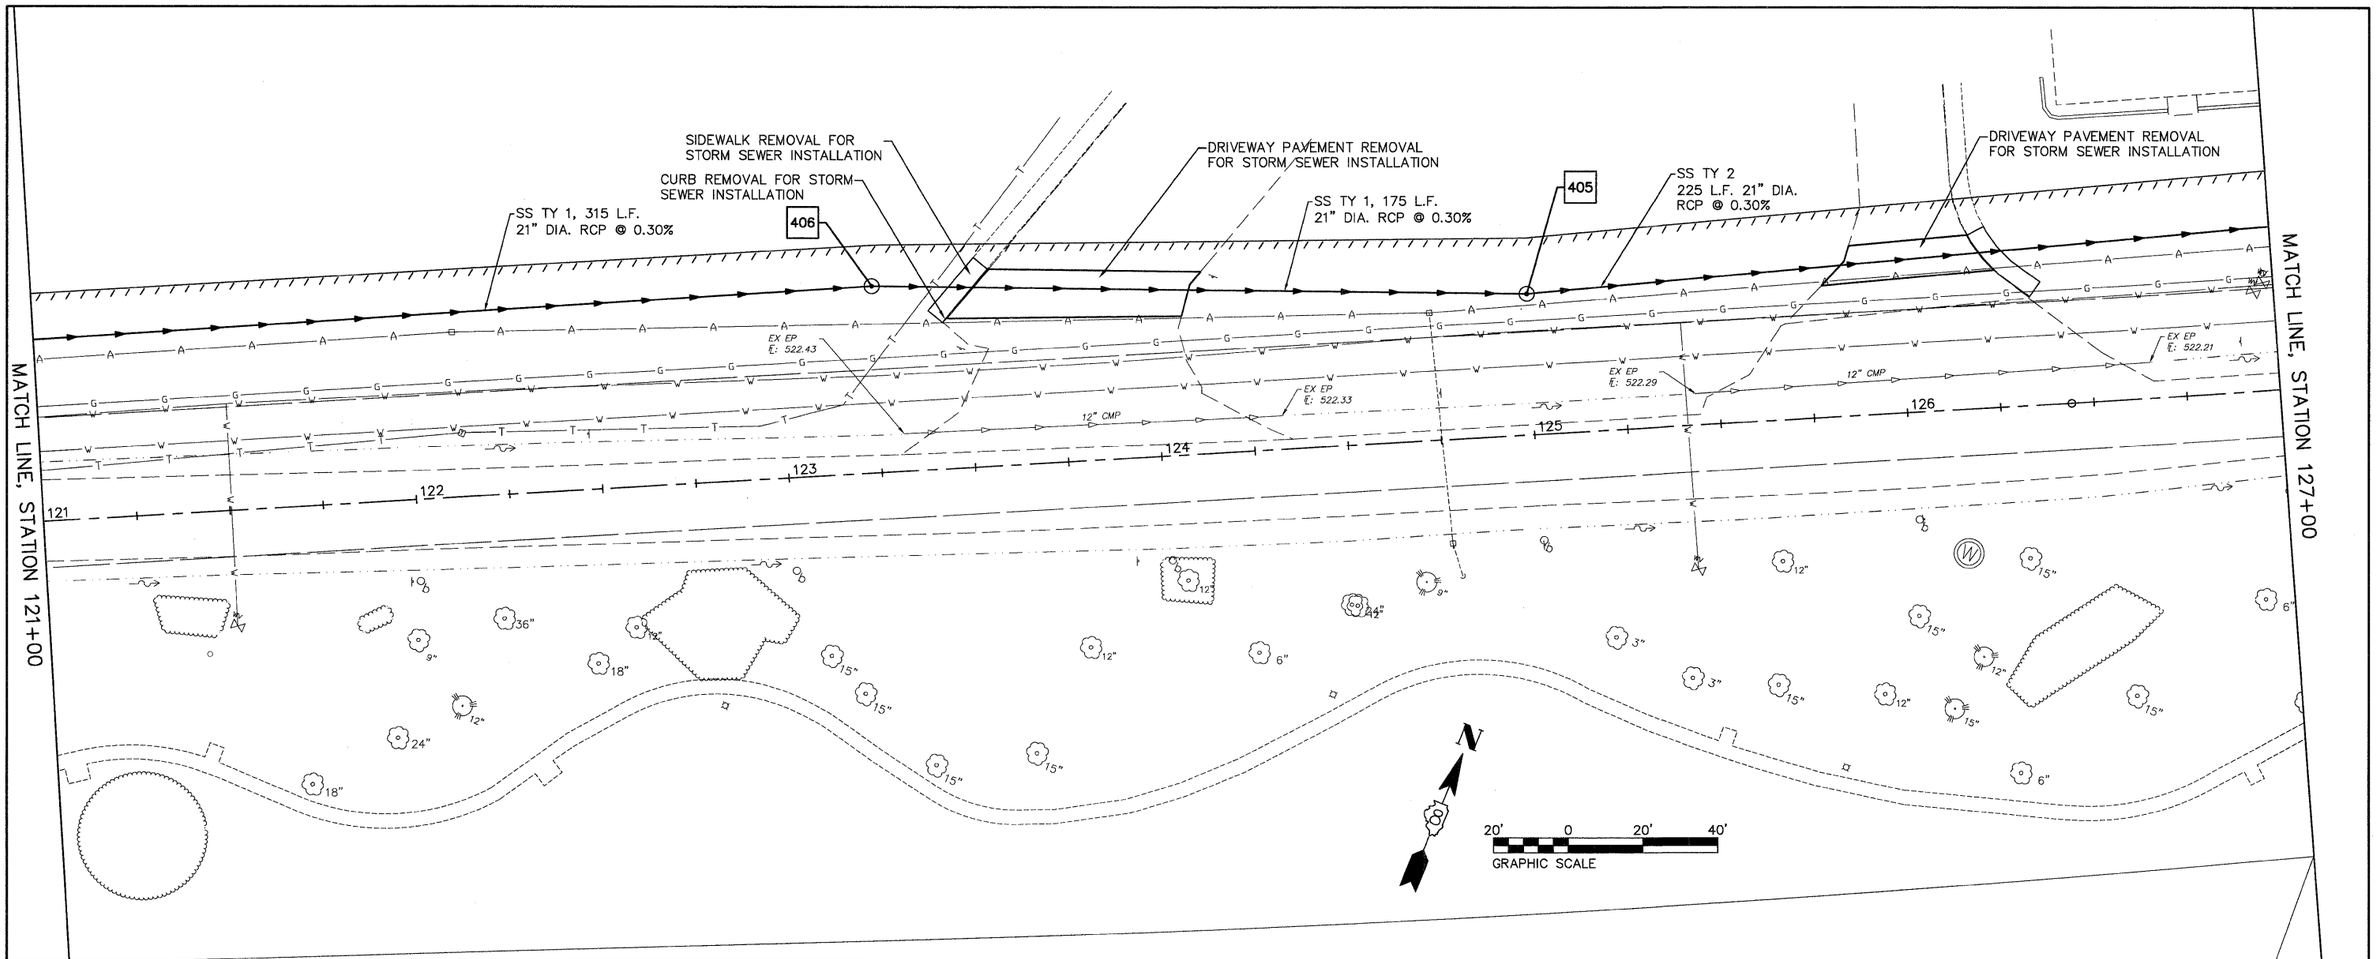

STRUCT NUMBER	STATION	OFFSET	RIM ELEV	INVERT ELEV.	STRUCTURE TYPE
405*	125+00.00	50.00' LT	523.40	518.56	MANHOLE T-A, FLAT SLAB TOP, 4' DIA., TYPE 1 FRAME, OPEN LID
406*	123+25.00	50.00' LT	523.40	519.08	MANHOLE T-A, FLAT SLAB TOP, 4' DIA., TYPE 1 FRAME, OPEN LID

NOTE: STATION, OFFSET AND RIM ELEVATIONS ARE TO THE EDGE OF PAVEMENT UNLESS NOTED. *INDICATES MEASUREMENTS AT CENTER OF STRUCTURE, **INDICATES MEASUREMENTS AT END OF FLARED END SECTION.

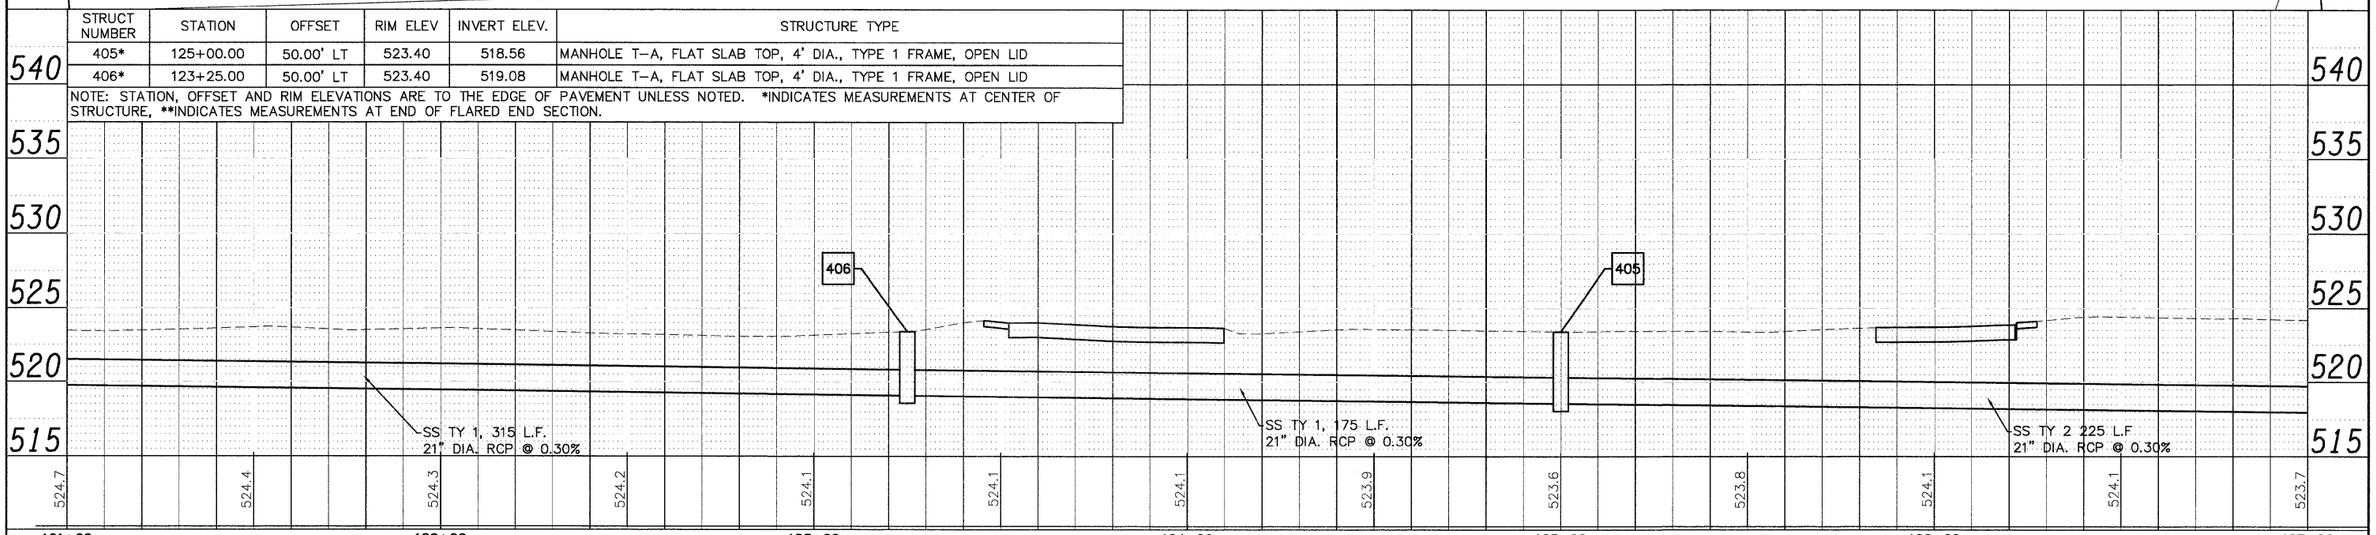

PLAN	BY	DATE
SURVEYED		
PLOTTED		
ALIGNMENT CHECKED		
RT. OF WAY CHECKED		
NOTE BOOK		
NO.	CADD FILE NAME	

PROFILE	BY	DATE
SURVEYED		
PLOTTED		
GRADES CHECKED		
STRUCTURE NOTATIONS CHKD		
NOTE BOOK		
NO.		

08026-Sht-Drain.dwg

USER NAME = Robert Watson	DESIGNED – M.J.R.	REVISED –	
	DRAWN – R.A.W.	REVISED –	
PLOT SCALE =	CHECKED – E.R.O.	REVISED –	
PLOT DATE = 3/21/2012	DATE – 3/21/12	REVISED –	

STATE OF ILLINOIS
DEPARTMENT OF TRANSPORTATION

DRAINAGE AND UTILITY PLAN

SCALE: 1:20H, 1:5V | SHEET NO. 36 OF 62 SHEETS | STA. 121+00 TO STA. 127+00

F.A.U. RTE.	SECTION	COUNTY	TOTAL SHEETS	SHEET NO.
8959	08-00026-00-WR	MADISON	62	36

CONTRACT NO. 97493

BETHALTO | ILLINOIS | FED. AID PROJECT