PLAN		BY	DATE
	SURVEYED		
	PLOTTED		
	ALIGNMENT CHECKED		
NOTE BOOK	RT OF WAY CHECKED		
NO.	CADD FILE NAME		

PROFILE		BY	DATE
	SURVEYED		
	PLOTTED		
NOTE BOOK	GRADES CHECKED		
	R.O.W. MONUMENTED		
NO.	STRUCTURE NOTATNS CKRD		

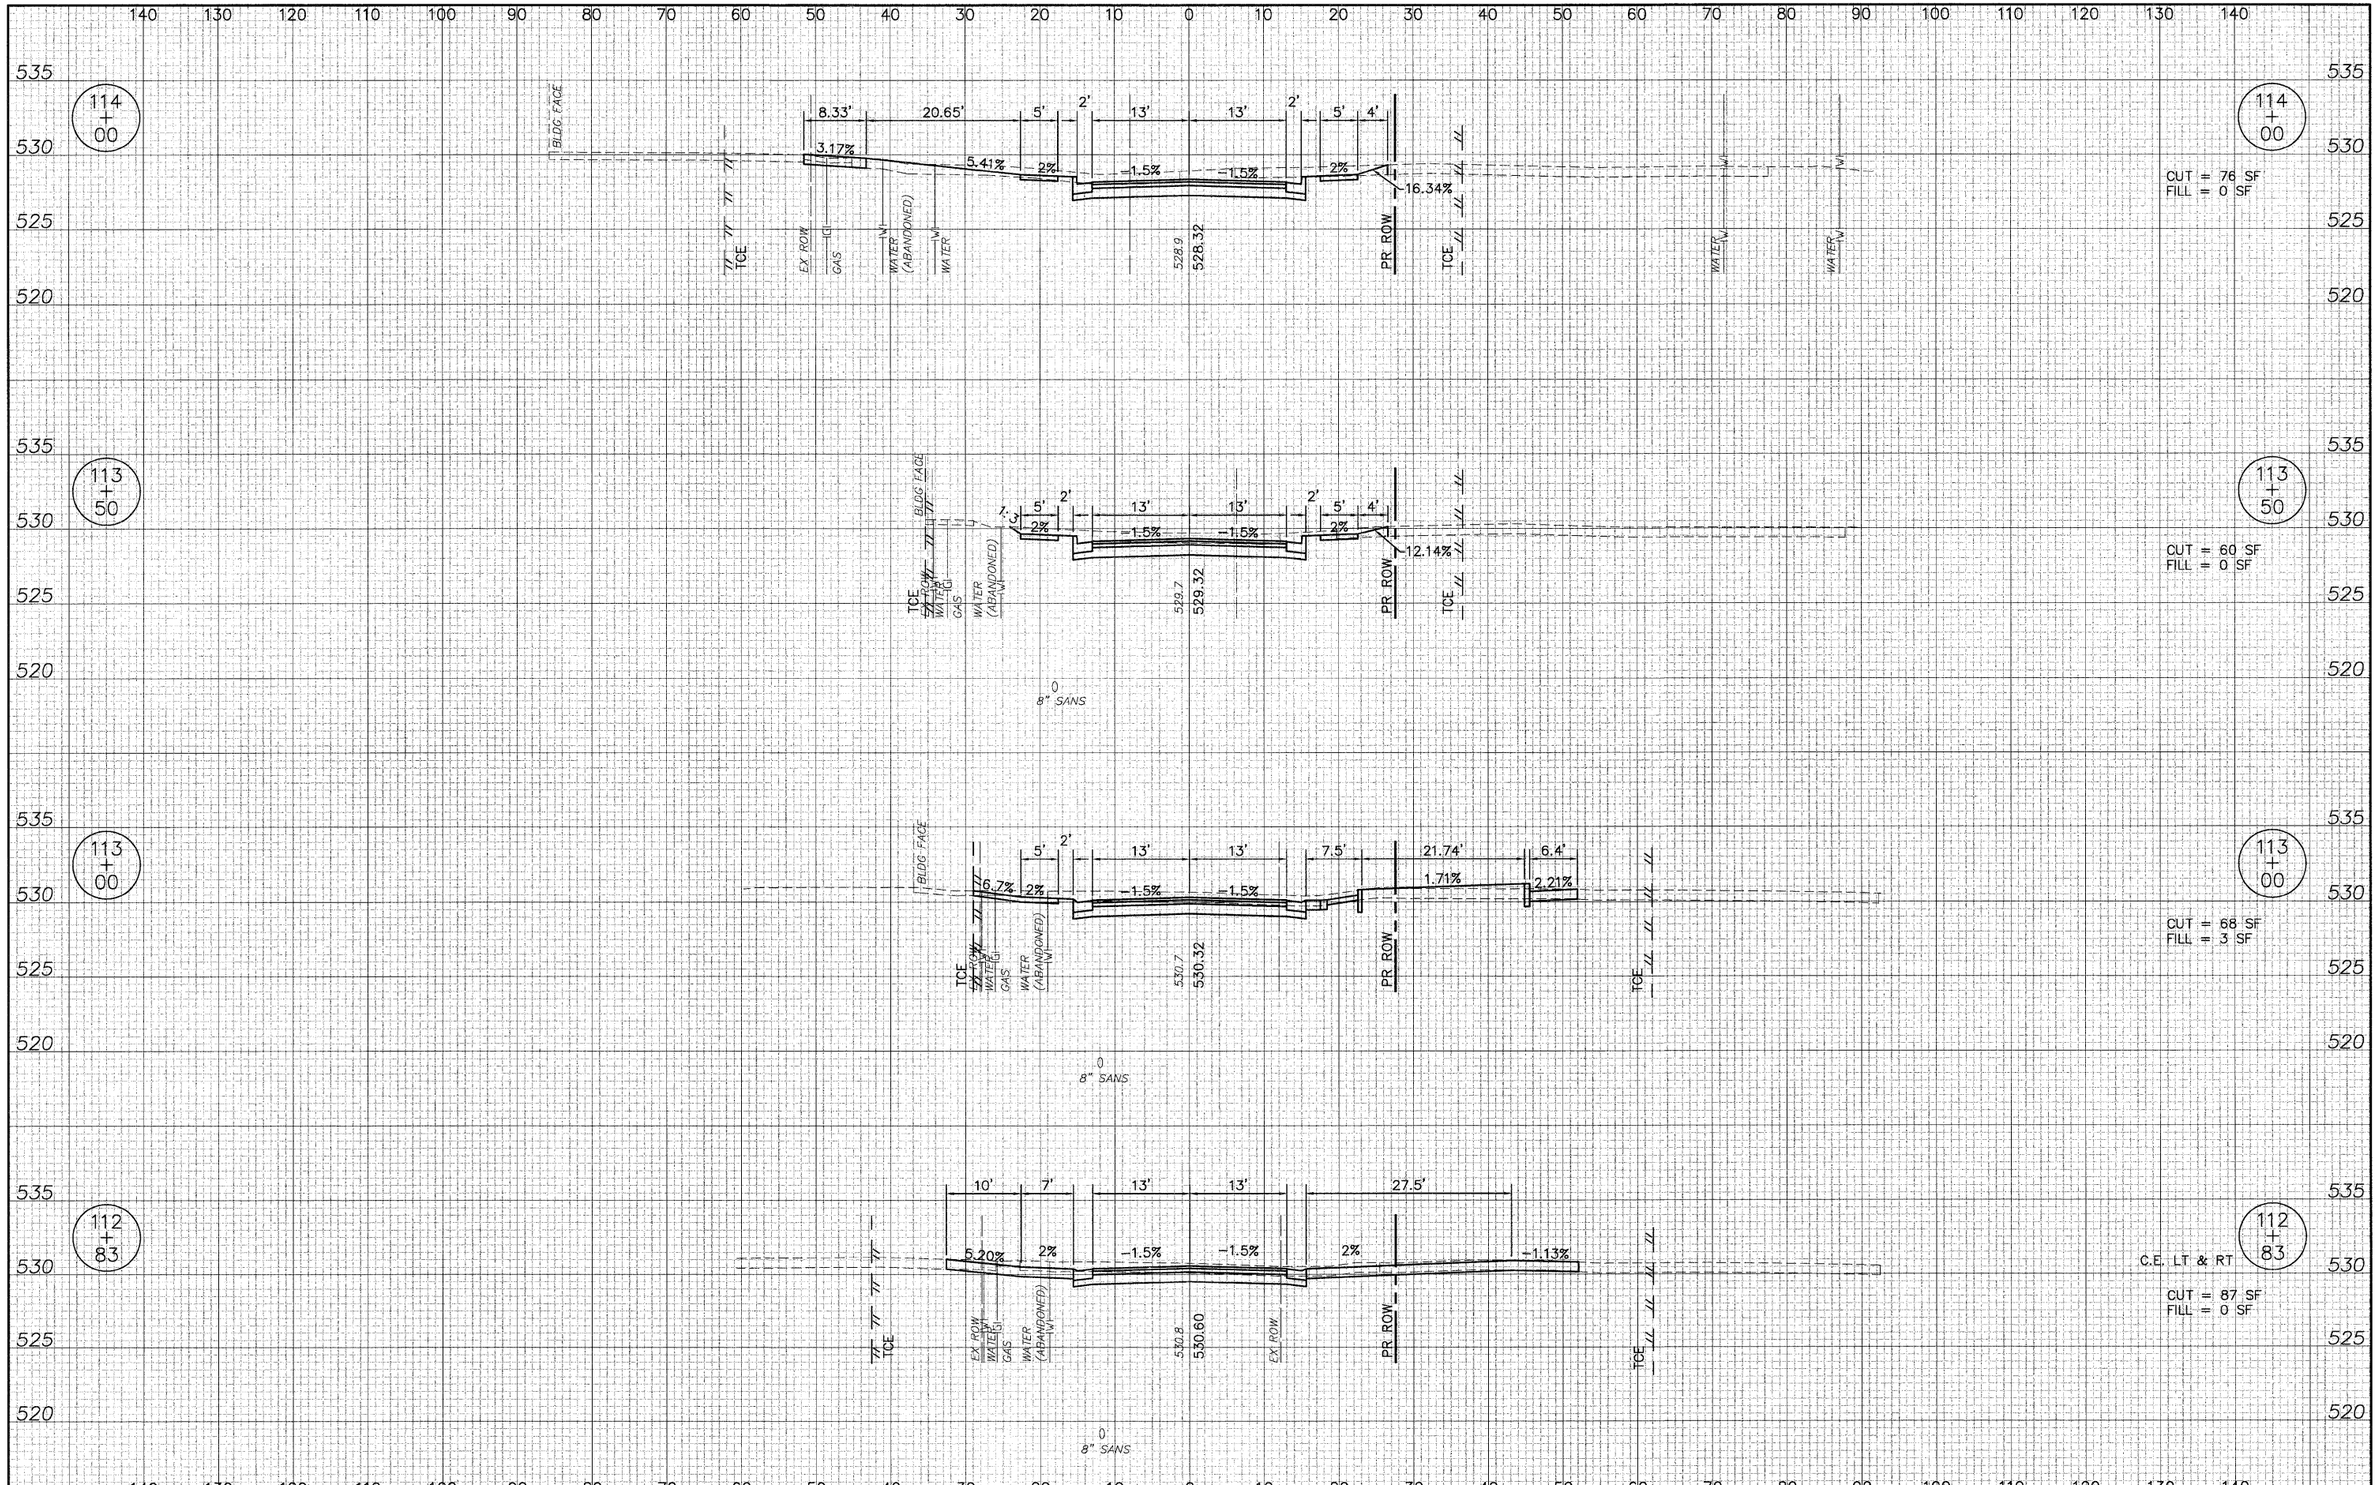

08026-SHT-XS.dwg	USER NAME = Robert Watson	DESIGNED – M.J.R.	REVISED –
		DRAWN – R.A.W.	REVISED –
	PLOT SCALE =	CHECKED – E.R.O.	REVISED –
	PLOT DATE = 3/21/2012	DATE – 3/21/12	REVISED –

STATE OF ILLINOIS
DEPARTMENT OF TRANSPORTATION

CROSS SECTIONS EAST CENTRAL STREET

SCALE: 1"=10'H;1"=5'V | SHEET NO. 55 OF 62 SHEETS | STA. 112+83 TO STA. 114+00

F.A.U. RTE.	SECTION	COUNTY	TOTAL SHEETS	SHEET NO.
8959	08-00026-00-WR	MADISON	62	55
		CONTRACT NO. 97493		
BETHALTO	ILLINOIS	FED. AID PROJECT		