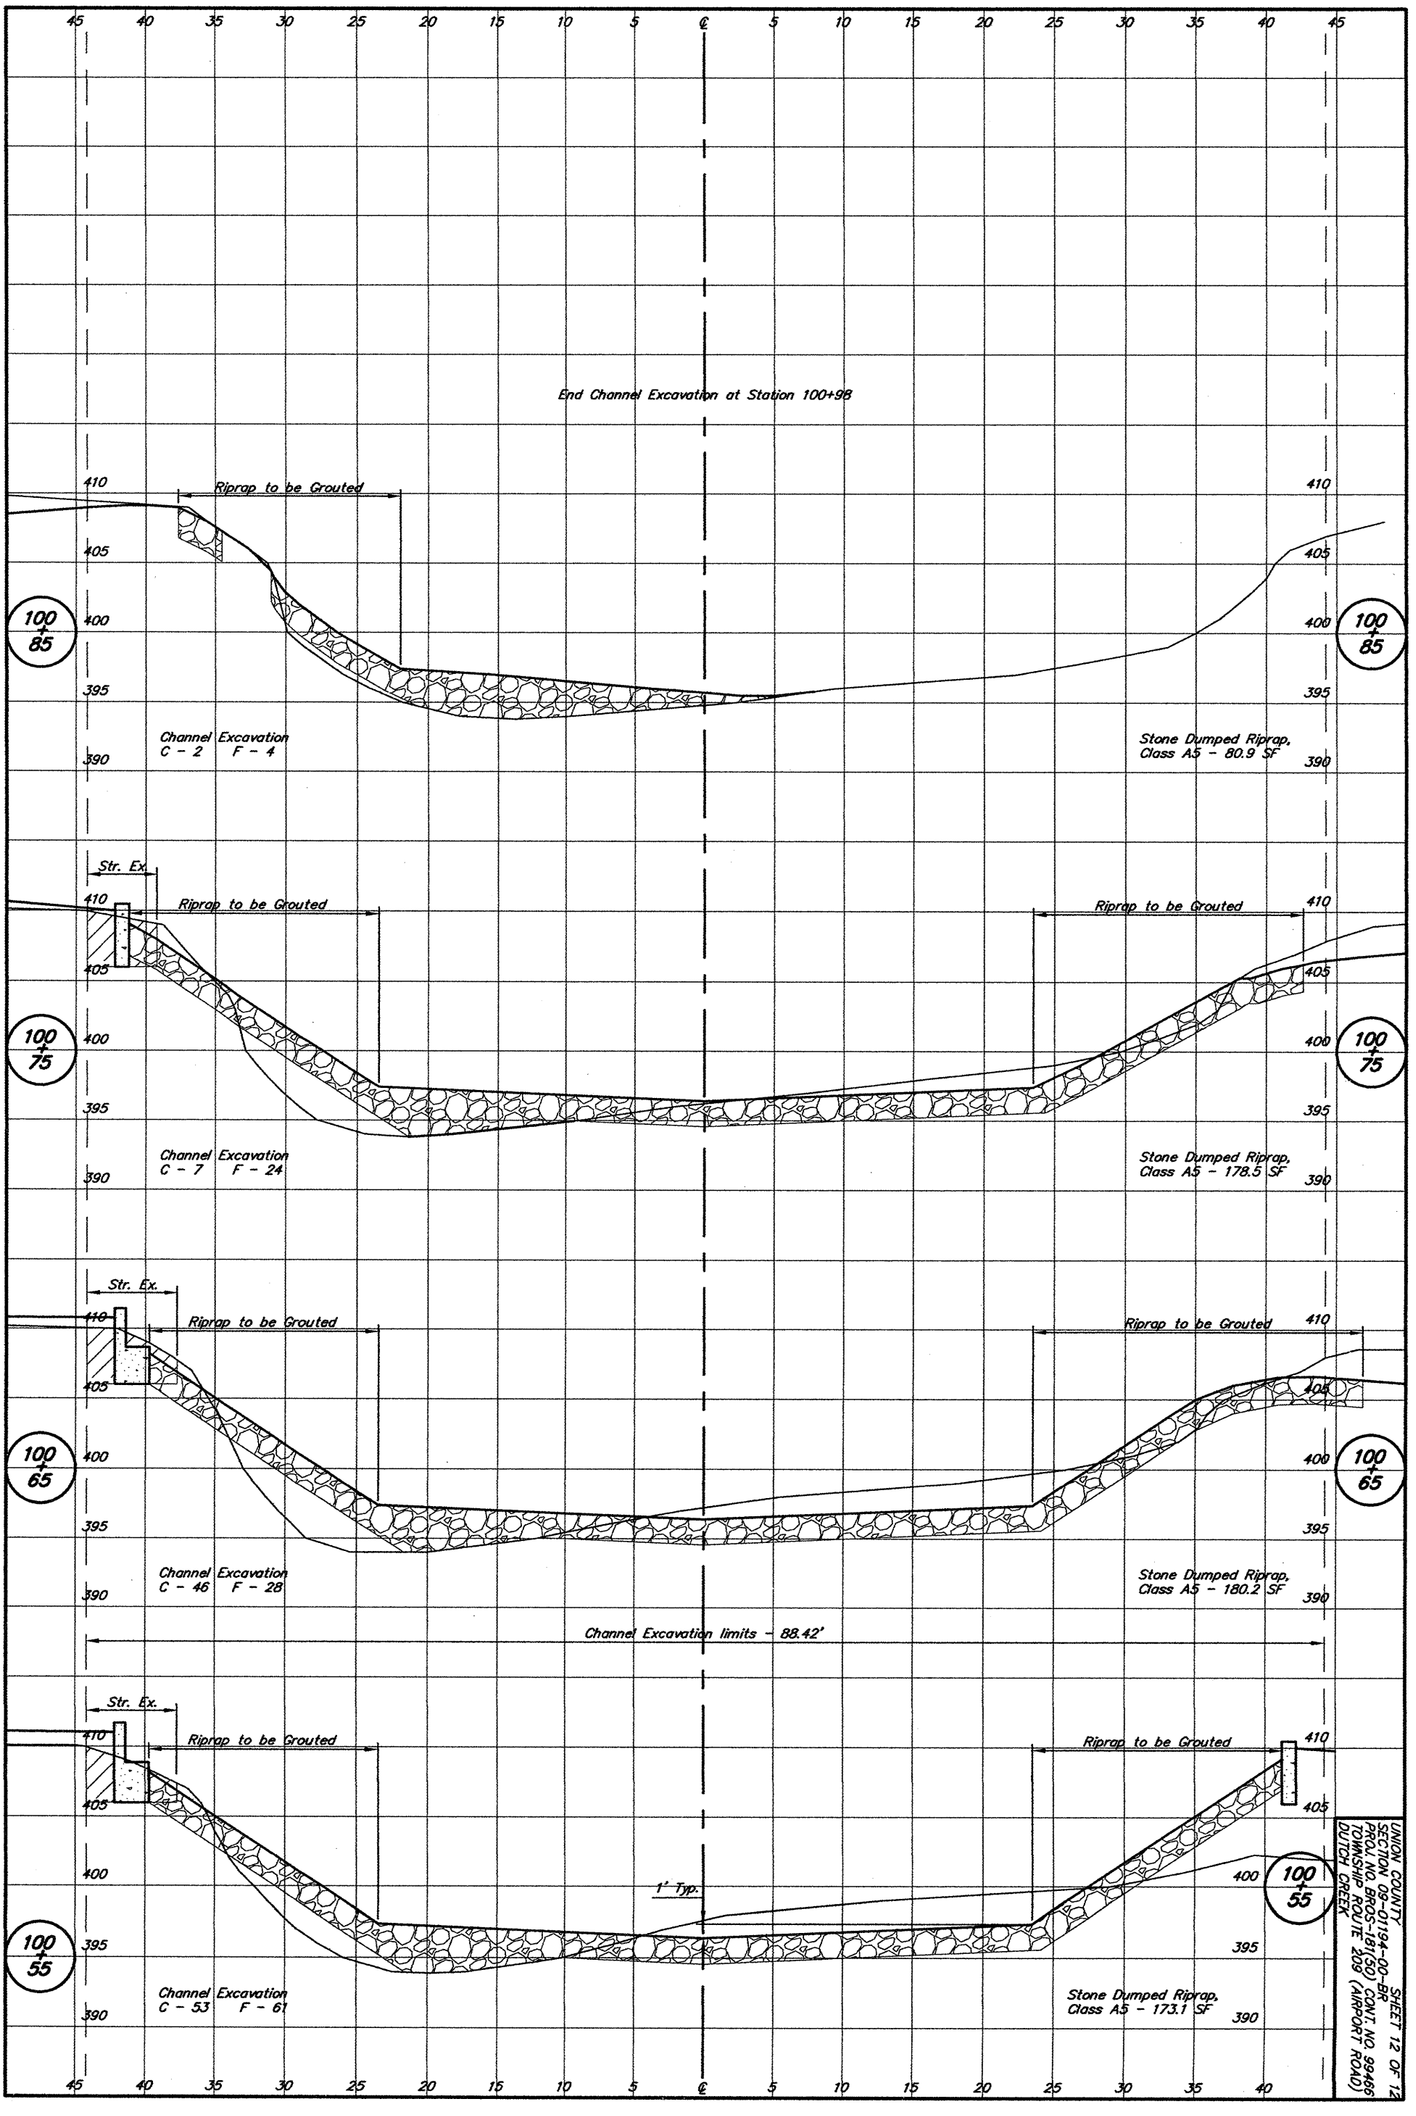
End Channel Excavation at Station 100+98
Riprap to be Grouted
100+85
Channel Excavation
C - 2 F - 4
Stone Dumped Riprap,
Class A5 - 80.9 SF
Str. Ex.
Riprap to be Grouted
Riprap to be Grouted
100+75
Channel Excavation
C - 7 F - 24
Stone Dumped Riprap,
Class A5 - 178.5 SF
Str. Ex.
Riprap to be Grouted
Riprap to be Grouted
100+65
Channel Excavation
C - 46 F - 28
Stone Dumped Riprap,
Class A5 - 180.2 SF
Channel Excavation limits - 88.42'
Str. Ex.
Riprap to be Grouted
Riprap to be Grouted
1' Typ.
100+55
Channel Excavation
C - 53 F - 61
Stone Dumped Riprap,
Class A5 - 173.1 SF
UNION COUNTY
SECTION 09-01194-00-BR
PROJ. NO. BROS-181(50) CONT. NO. 99466
TOWNSHIP ROUTE 209 (AIRPORT ROAD)
DUTCH CREEK
SHEET 12 OF 12