F.A.U. ROUTE	SECTION	COUNTY	TOTAL SHEETS	SHEET NUMBER
9910	10-00050-00-RS	UNION	16	15
CITY OF ANNA		PROJECT NO. M-5080(006)		
CONTRACT NO. 99470		JOB NO. C99-542-10		

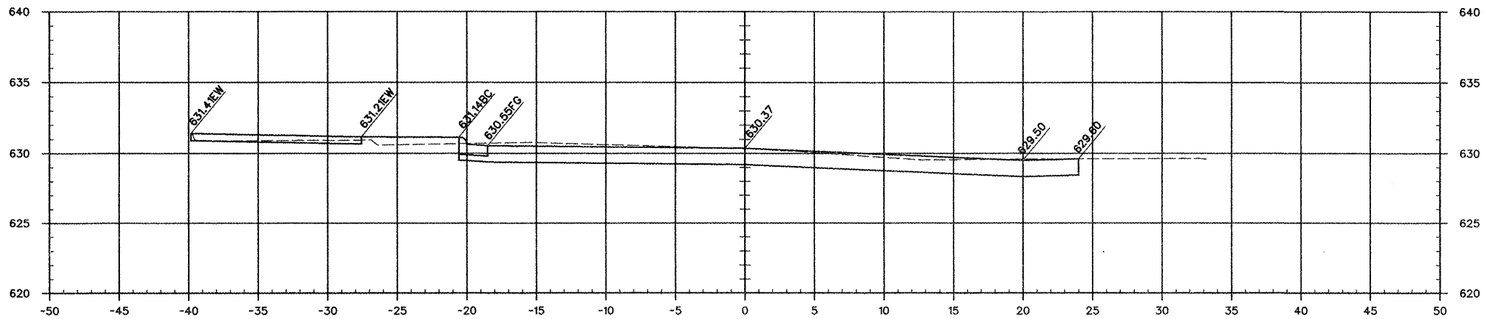

6+25

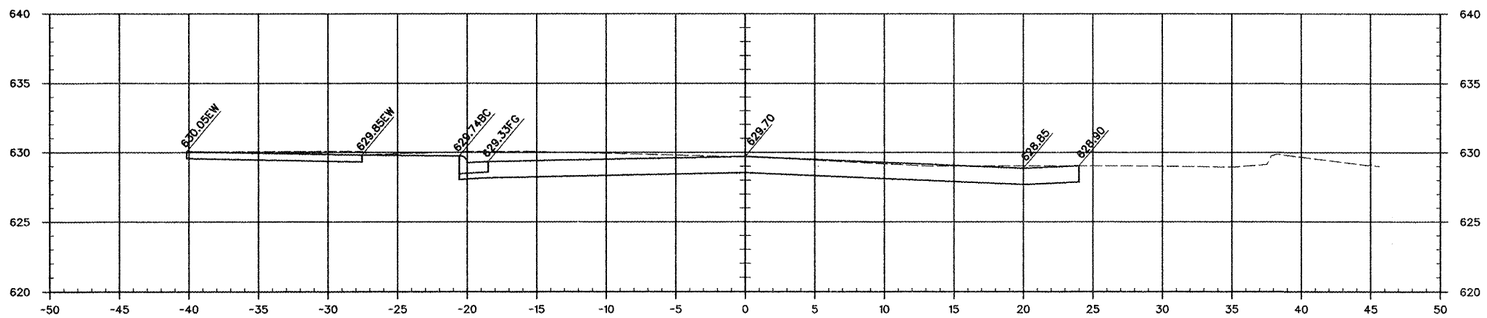

6+00

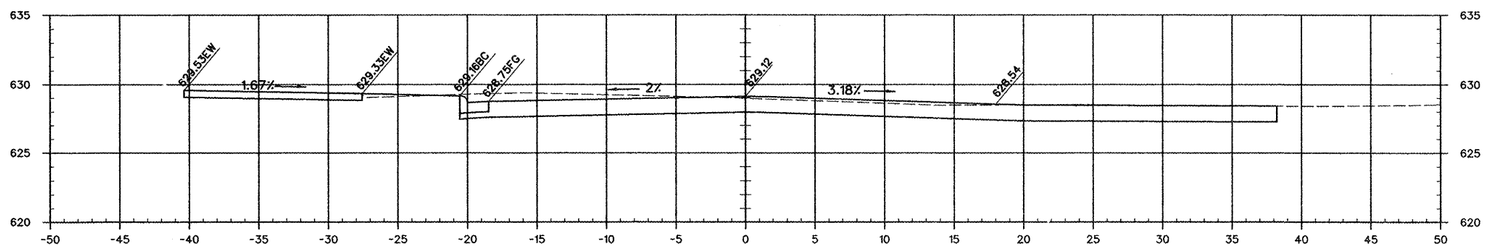

5+75

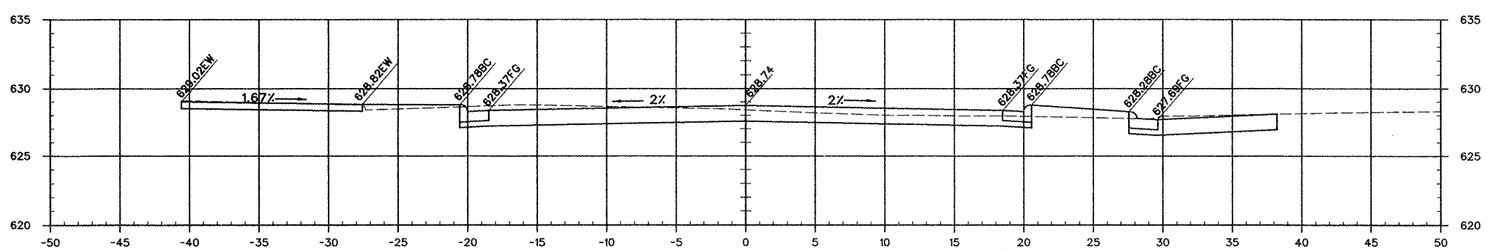

5+50

CITY OF ANNA
UNION COUNTY, ILLINOIS

IMPROVEMENTS TO EAST DAVIE STREET

CROSS SECTIONS STA 5+50 - STA 6+25