CONTRACT 60930

F.A.U. RTE.	SECTION	COUNTY	TOTAL SHEETS	SHEET NO.
1332	2000-037RS	COOK	58	10
STA. 301+38		TO STA. 307+59		
FED. ROAD DIST. NO.	ILLINOIS	FED. AID PROJECT		

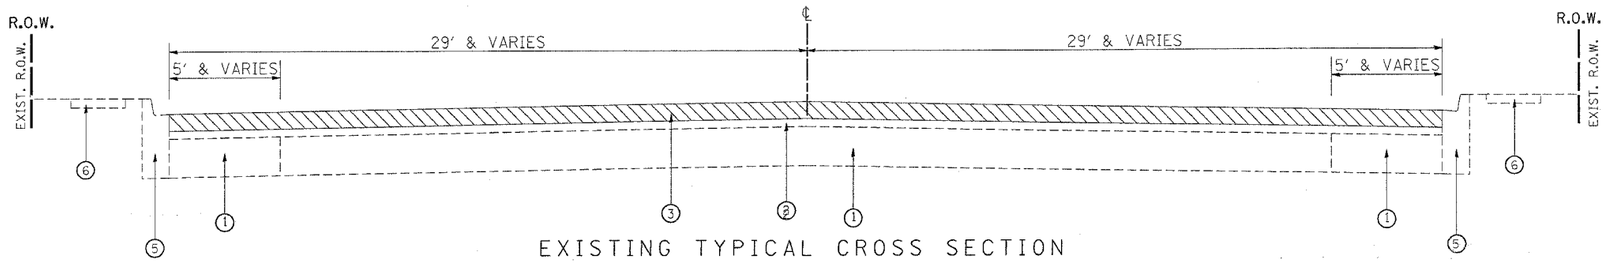

EXISTING TYPICAL CROSS SECTION
OAKTON STREET
STA. 301+38 TO STA. 307+59

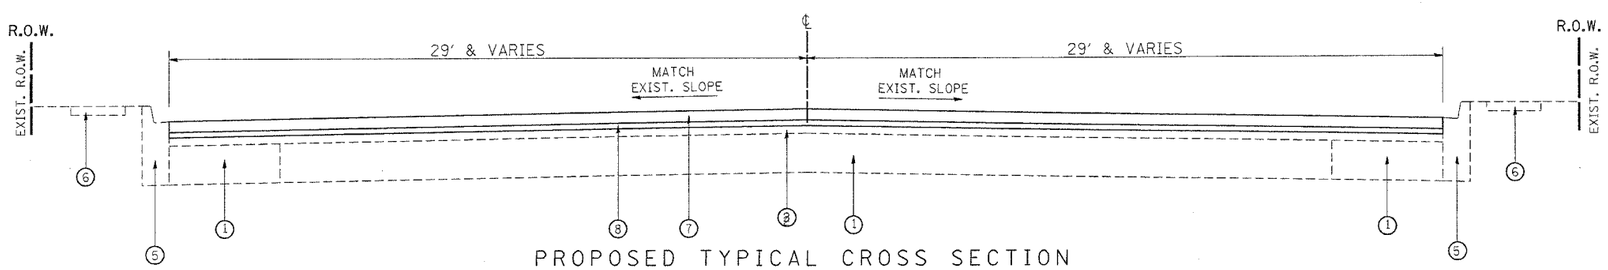

PROPOSED TYPICAL CROSS SECTION
OAKTON STREET
STA. 301+38 TO STA. 307+59

LEGEND

1. EXISTING CONCRETE BASE COURSE, 10" (+/-)
2. EXISTING BITUMINOUS RESURFACING, 6" (+/-)
3. PROPOSED BITUMINOUS SURFACE REMOVAL, 2½"
4. EXISTING B6.12 COMBINATION CONCRETE CURB & GUTTER
5. EXISTING B6.24 COMBINATION CONCRETE CURB & GUTTER
6. EXISTING P.C.C. SIDEWALK
7. PROPOSED POLYMERIZED BITUMINOUS CONCRETE SURFACE COURSE, SUPERPAVE, MIX. "F", N90, 1¾"
8. PROPOSED POLYMERIZED LEVELING BINDER (MACHINE METHOD), SUPERPAVE, IL-4.5, N50, ¾"

REVISIONS	
NAME	DATE

ILLINOIS DEPARTMENT OF TRANSPORTATION

OAKTON ST.
(CALDWELL AVE. – LONG AVE.)
EXISTING AND PROPOSED
TYPICAL SECTIONS

SCALE: VERT. N/A HORIZ. DRAWN BY JR
DATE 10/27/2005 CHECKED BY

10/27/2005
c:\projects\d148000\d148000aa.m32