F.A.I. RTE.	SECTION	COUNTY	TOTAL SHEETS	SHEET NO.
94	2005-082 I	COOK	37	8
STA.	TO STA.			
FED. ROAD DIST. NO. 1	ILLINOIS	FED. AID PROJECT		

CONTRACT NO. 60A96

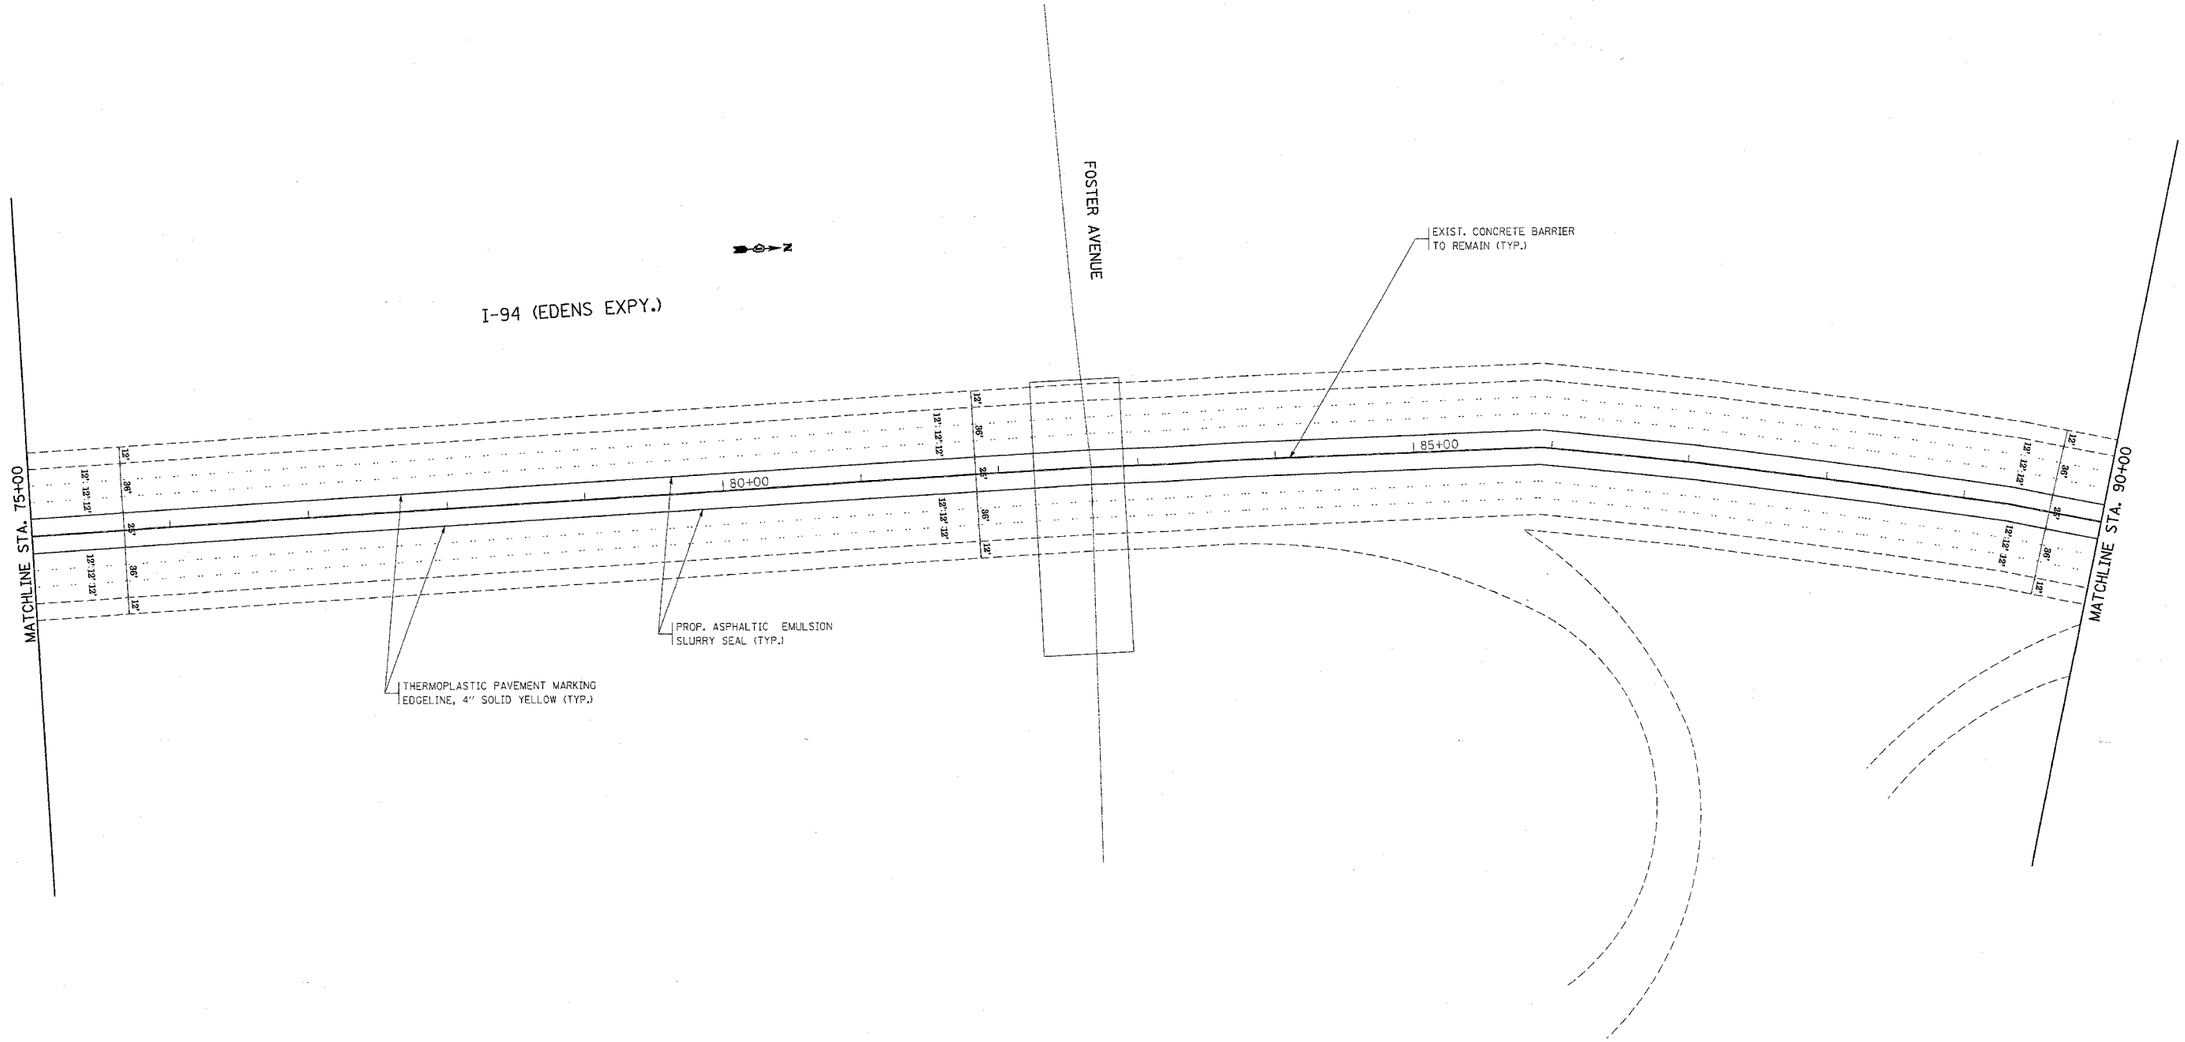

REVISIONS	
NAME	DATE

ILLINOIS DEPARTMENT OF TRANSPORTATION

ROADWAY AND PAVEMENT MARKING PLANS
I-94 (EDENS EXPY.)
LAWRENCE AVE TO LAKE-COOK RD.

SCALE: VERT. 1"=50'
HORIZ.
DRAWN BY
DATE 3/29/2006
CHECKED BY

PLOT DATE = 3/29/2006
FILE NAME = c:\projects\d1810b5\sh_design.dgn
PLOT SCALE = 50.0000 ' / IN.
USER NAME = steedps

c:\projects\d1810b5\sh_design.dgn 3/29/2006 3:49:04 PM steedps