F.A.I. RTE.	SECTION	COUNTY	TOTAL SHEETS	SHEET NO.
94	2005-082 I	COOK	37	28
STA.	TO STA.			
FED. ROAD DIST. NO. 1	ILLINOIS	FED. AID PROJECT		

CONTRACT NO. 60A96

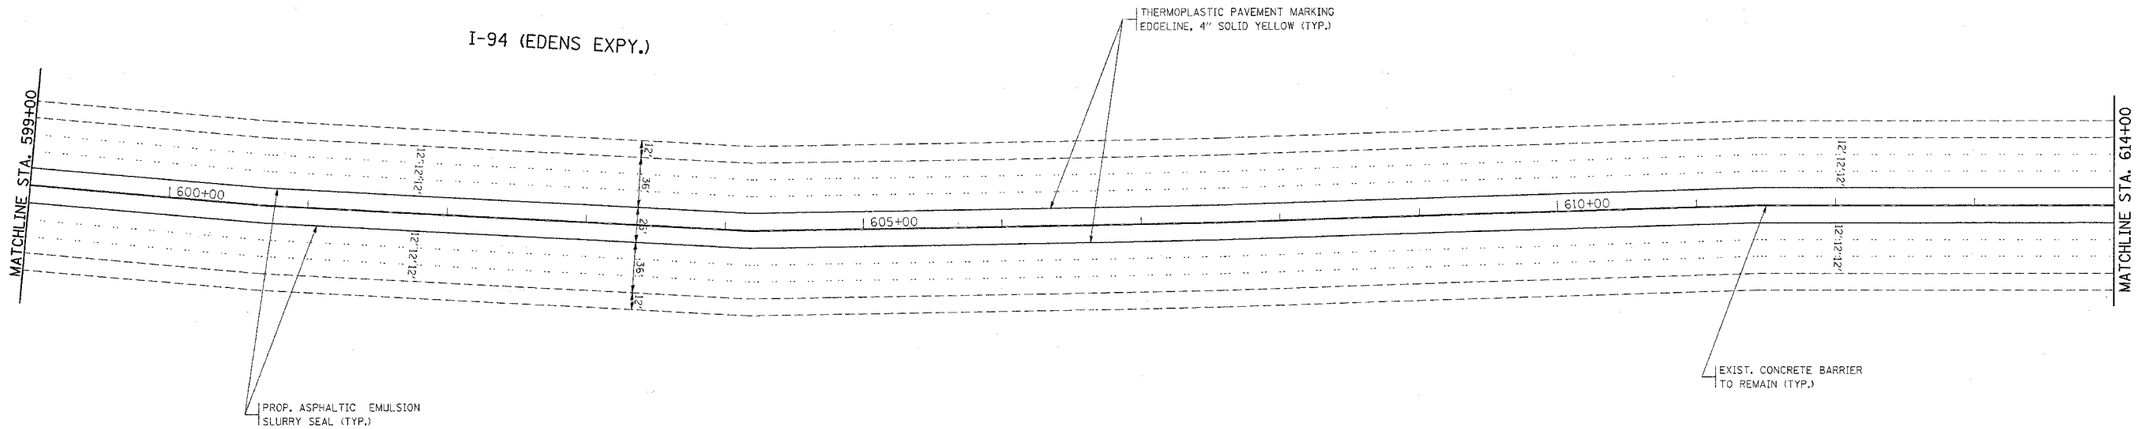

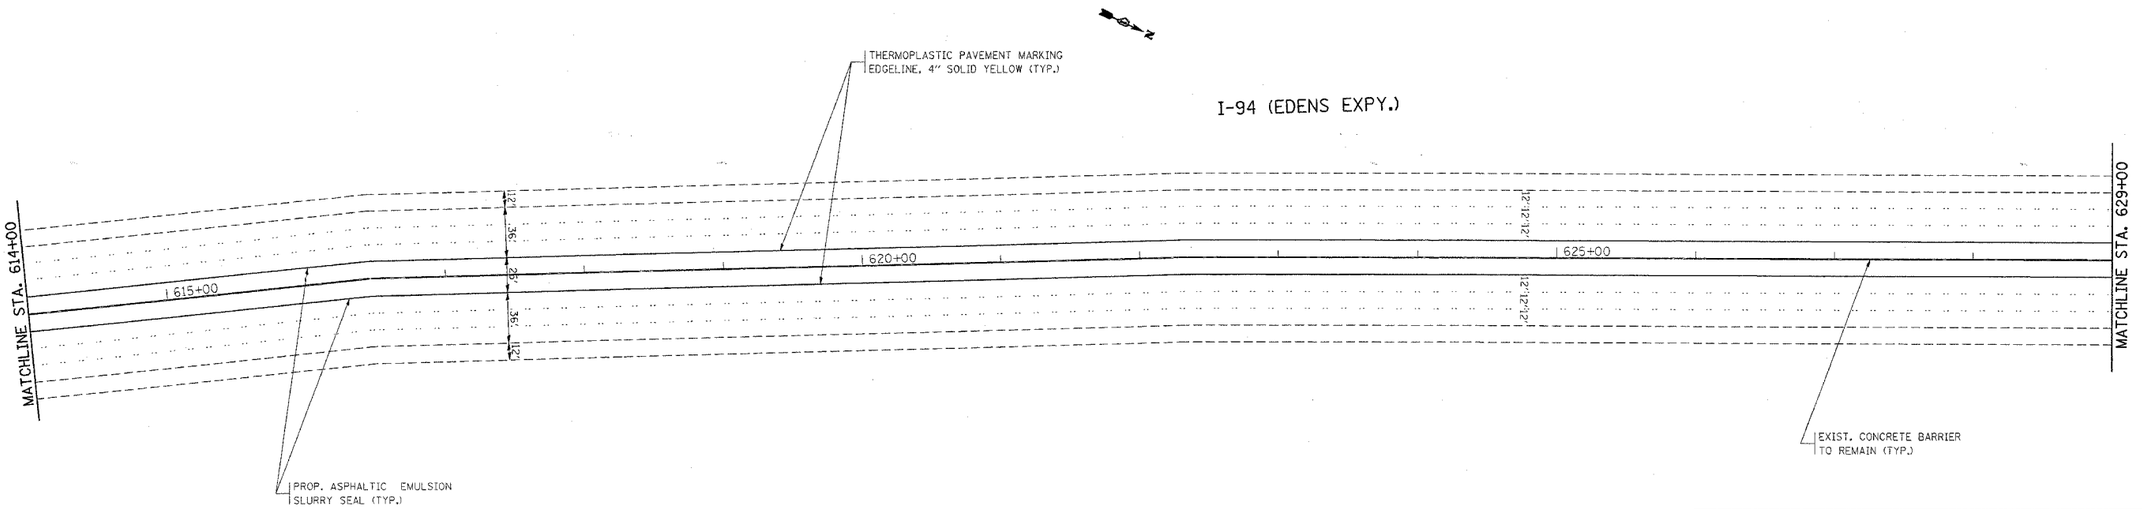

REVISIONS NAME	DATE

ILLINOIS DEPARTMENT OF TRANSPORTATION

ROADWAY AND PAVEMENT MARKING PLANS
I-94 (EDENS EXPY.)
LAWRENCE AVE TO LAKE-COOK RD.

SCALE: VERT. HORIZ. 1"=50'
DATE 3/29/2006

DRAWN BY
CHECKED BY

PLOT DATE = 3/29/2006
FILE NAME = c:\projects\dt6185\sh_design.dgn
PLOT SCALE = 50.0000 ' / IN.
USER NAME = tsaadpa

c:\projects\dt6185\sh_design.dgn 3/29/2006 4:02:38 PM tsaadpa