STATE OF ILLINOIS
DEPARTMENT OF TRANSPORTATION

ROUTE NO.	SECTION	COUNTY	TOTAL SHEETS	SHEET NO.
FAI 90/94	*	COOK	344	218
FED.ROAD DIST.NO.		ILLINOIS	PROJECT	

* 2003-029 I
CONTRACT #62581

Sheet No 7 of 8 Sheets

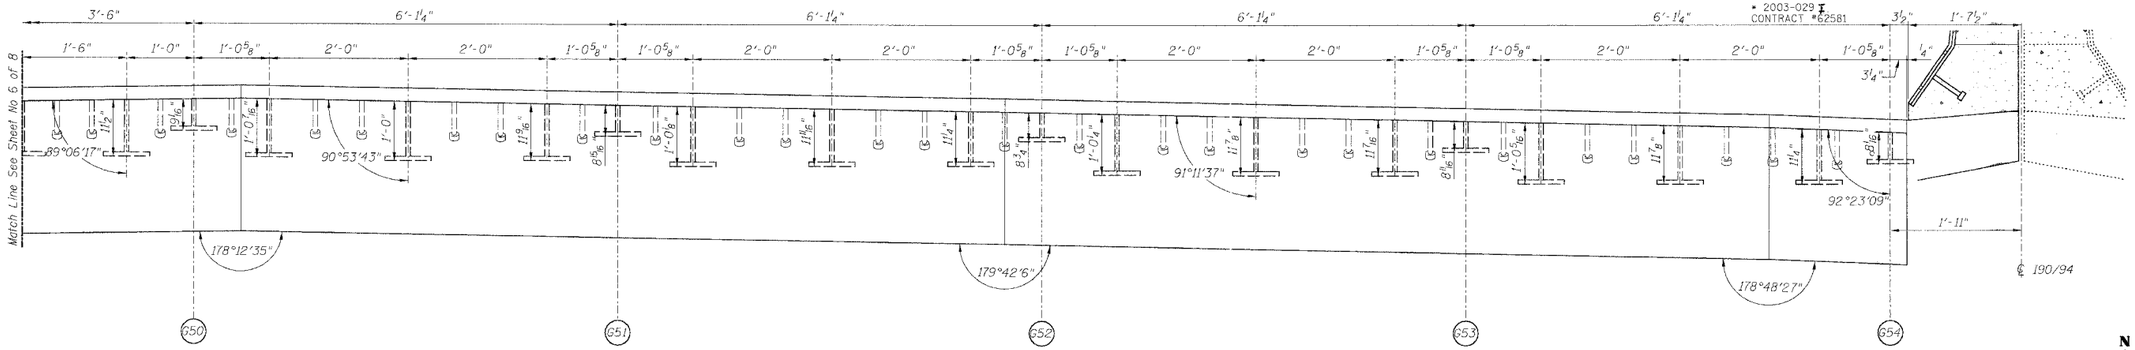

SECTION A-A

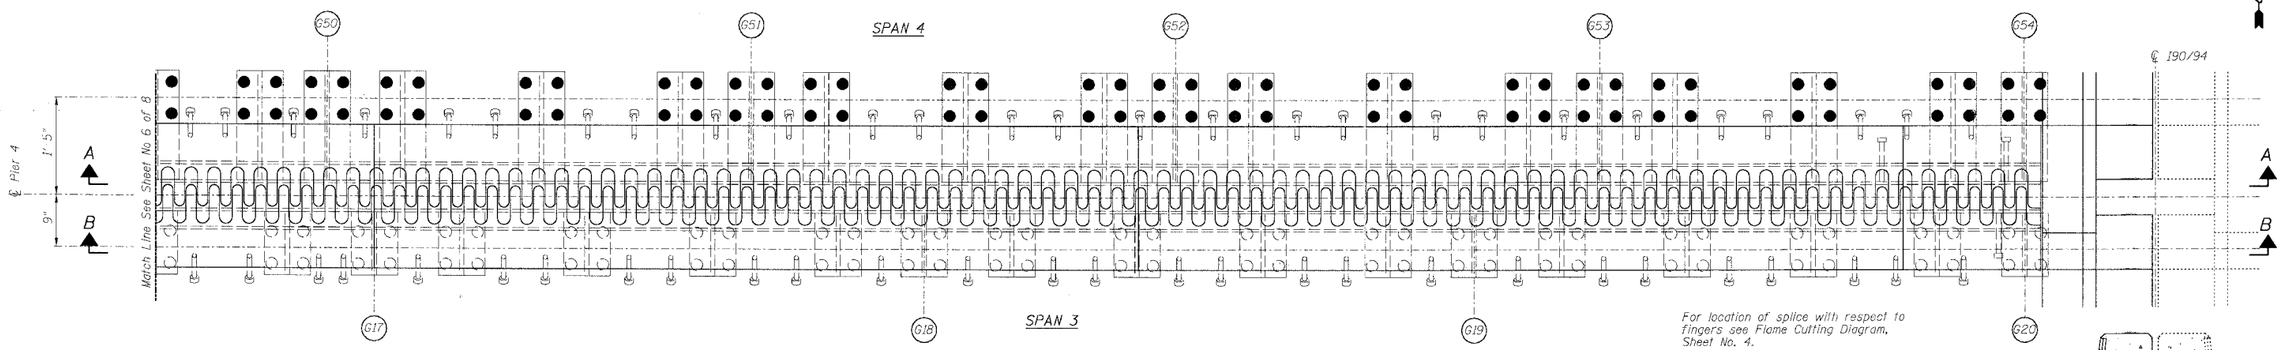

For location of splice with respect to fingers see Flame Cutting Diagram, Sheet No. 4.

PLAN OF FINGER PLATE AT PIER 4 (SOUTHBOUND)

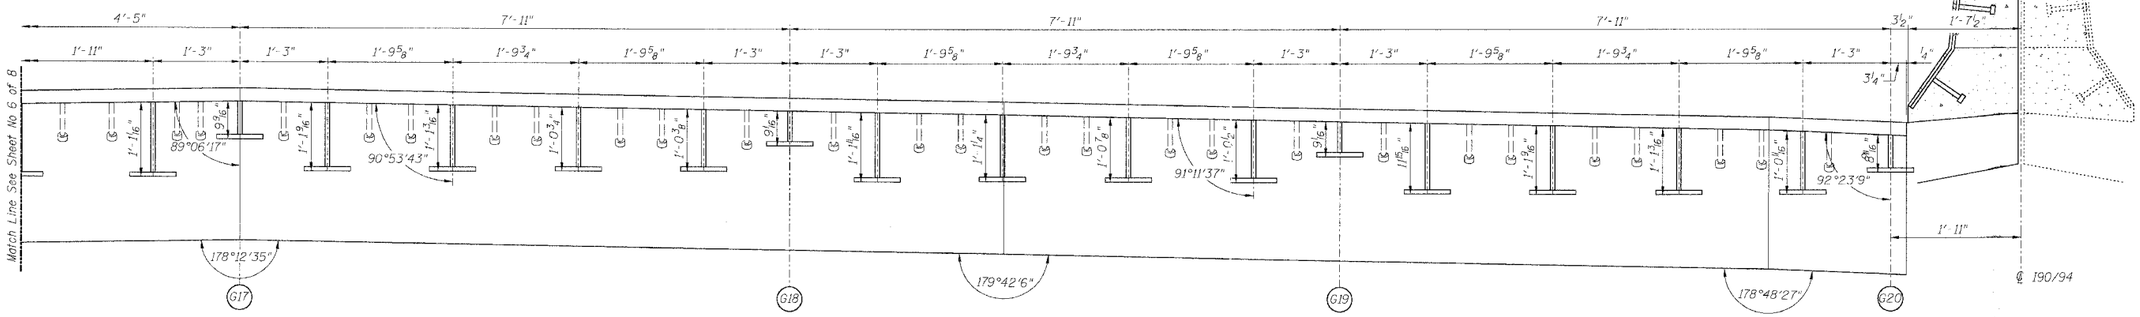

SECTION B-B

PIER NO. 4

Note:
For optional splice detail see flame cutting diagram on Sheet No. 4

FINGER PLATE PLAN AND ELEVATION DETAILS

REVISIONS		
No.	DATE	INITIALS
1		
2		
3		
4		
5		
6		
7		
8		
9		
10		

STATE OF ILLINOIS
DEPARTMENT OF TRANSPORTATION
DIVISION OF HIGHWAYS

FAI RTE 90/94 SB DAN RYAN EXPRESSWAY
SN 016-1110 (SOUTHBOUND)
SEC 2003-029 I COOK COUNTY

HOMER L. CHASTAIN & ASSOCIATES
CONSULTING ENGINEERS
8969 W. BRYN MAWR AVENUE
SUITE 604
CHICAGO, ILLINOIS 60631
312-714-0080
FAX 312-714-0095

DRAWN BY DATE	RLK 5/03
CHECKED BY DATE	SDS 5/03
BOOK NUMBER	
PROJECT No.	4222-3
SHEET No.	