CONTRACT NO. 62712

F.A.U RTE.	SECTION	COUNTY	TOTAL SHEETS	SHEET NO.
3578	1327B	COOK	108	12
STA. 1511+00.00		TO STA.1522+00.00		
FED. ROAD DIST. NO. 1	ILLINOIS	FED. AID PROJECT		

NOTE:
FROM STA. 1505+00 TO STA. 1505+85 AND FROM STA. 1524+00 TO STA. 1525+00, EXCLUDING THE EXISTING BRIDGE, THE EXIST. PAVEMENT SHALL NOT BE REMOVED BUT BROKEN INTO PIECES NOT TO EXCEED 3 SQ. FT. IN SURFACE AREA AS PER ARTICLE 205.03 OF THE STANDARD SPECIFICATIONS.

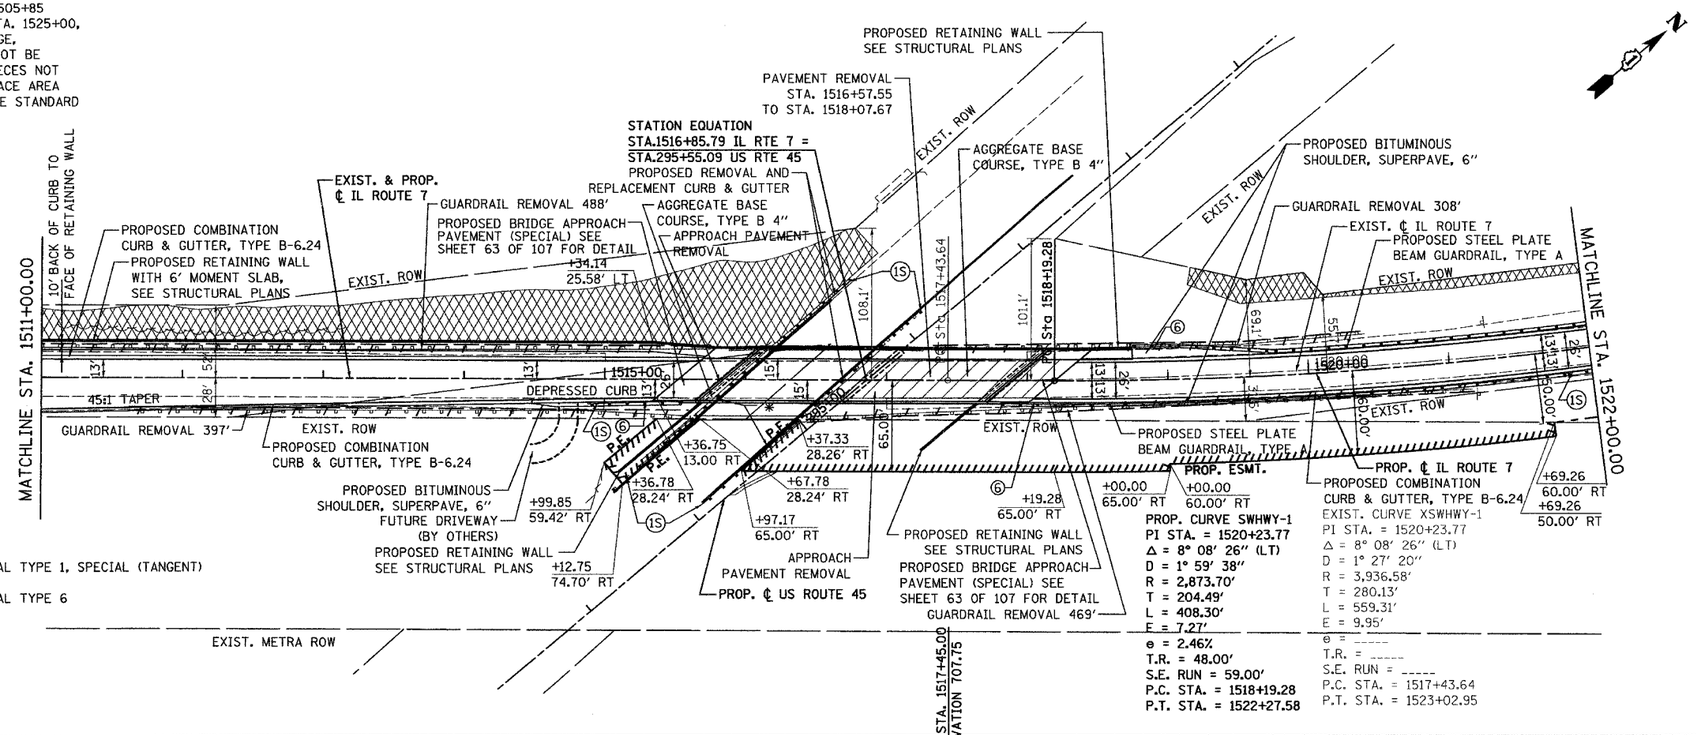

LEGEND:
(1S) TRAFFIC BARRIER TERMINAL TYPE 1, SPECIAL (TANGENT)
(6) TRAFFIC BARRIER TERMINAL TYPE 6
SELECTIVE CLEARING
PAVEMENT REMOVAL

* GUARDRAIL REMOVAL 288' (144' EACH SIDE OF US 45) BITUMINOUS PAVEMENT REMOVAL AND REPLACEMENT AND COMB. CURB AND GUTTER REMOVAL AND REPLACEMENT AS REQUIRED FOR REMOVAL OF EXISTING SUBSTRUCTURE PROPOSED STEEL PLATE BEAM GUARDRAIL, TYPE A 435' (227' - 208' EACH SIDE OF US 45)

LEFT SIDE CROSS SLOPE		
STATION TO STATION		CROSS SLOPE
1503+19.73	1518+39.00	-2.00 % TO -2.00 %
1518+39.00	1518+50.00	-2.00 % TO -2.46 %
1518+50.00	1522+27.58	-2.46 % TO -2.46 %
1522+27.58	1522+38.58	-2.46 % TO -2.00 %
1522+38.58	1528+17.76	-2.00 % TO -2.00 %

RIGHT SIDE CROSS SLOPE		
STATION TO STATION		CROSS SLOPE
1503+19.73	1514+35.34	-2.00 % TO -2.00 %
1514+35.34	1515+35.68	-2.00 % TO 2.00 %
1515+35.68	1518+39.00	2.00 % TO 2.00 %
1518+39.00	1518+50.00	2.00 % TO 2.46 %
1518+50.00	1522+27.58	2.46 % TO 2.46 %
1522+27.58	1523+34.58	2.46 % TO -2.00 %
1523+34.58	1528+17.76	-2.00 % TO -2.00 %

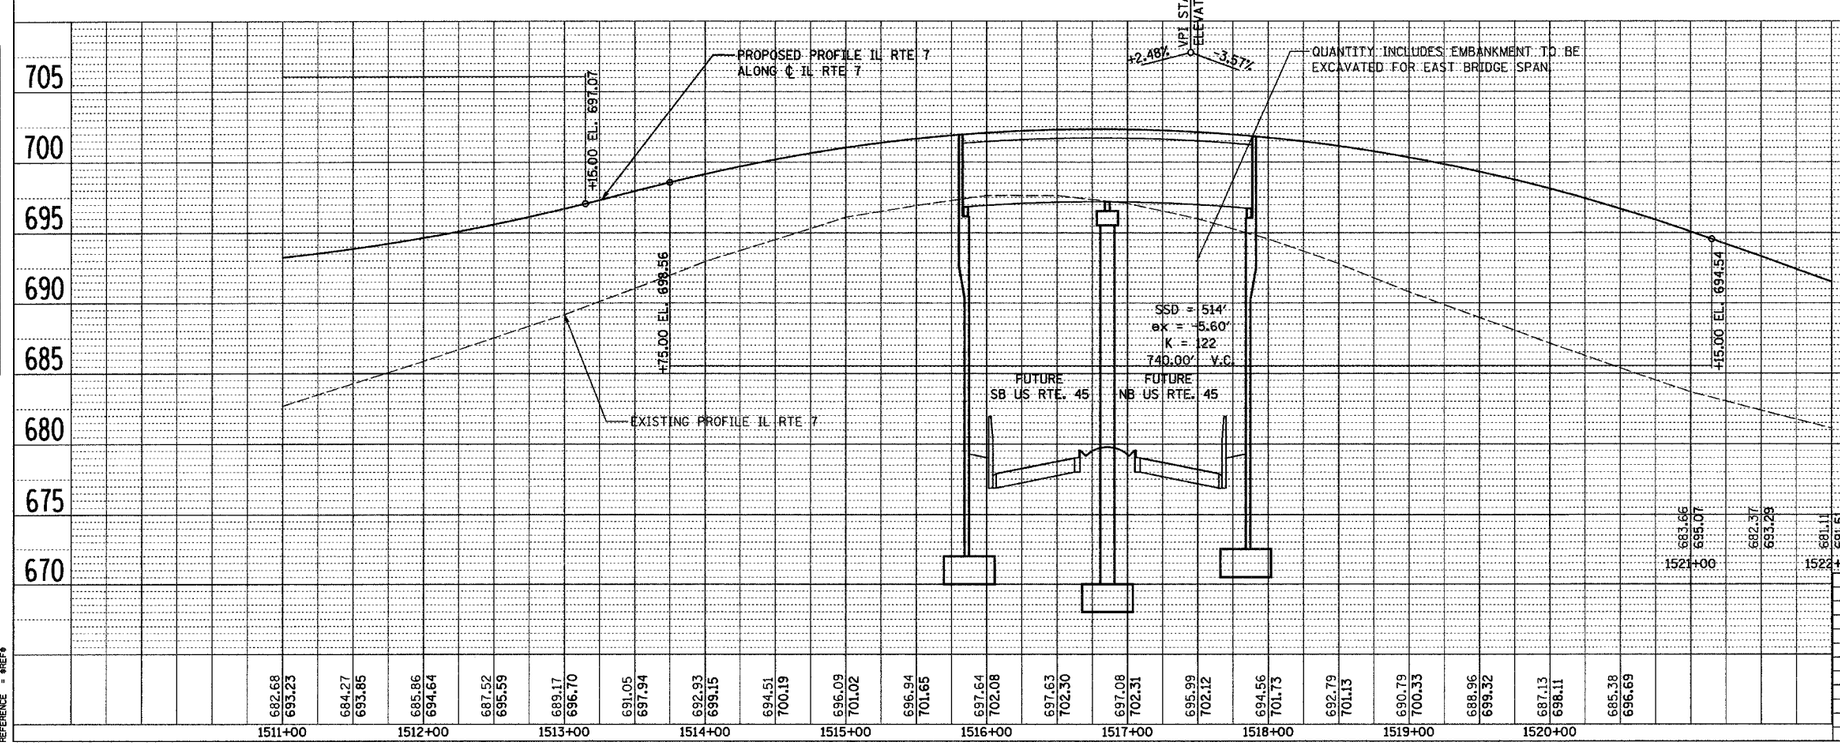

REVISIONS	
NAME	DATE

ILLINOIS DEPARTMENT OF TRANSPORTATION
F.A.U. ROUTE 3576 (IL. ROUTE 7)

IL. ROUTE 7
ROADWAY PLAN AND PROFILE
STA. 1511+00.00 TO STA. 1522+00.00

SCALE: VERT. 1" = 5'
HORIZ. 1" = 50'
DATE: MAR. 10, 2006

DRAWN BY BCD
CHECKED BY SLR

PLAN: SURVEYED / PLOTTED / ALIGNMENT CHECKED / RAILS CHECKED / CADD FILE NAME / NOTE BOOK / NO. / BY / DATE

PROFILE: SURVEYED / PLOTTED / GRADE CHECKED / BALLAST CHECKED / STRUCTURE NOTATNS CHKD / NOTE BOOK / NO. / BY / DATE

PLOT DATE = 3/8/2006
FILE NAME = N:\IL 7\P-proposed Plans\Plan&Profiles\RPP.dgn
PLOT SCALE = #SCALE#
REFERENCE = #REF#