CONTRACT NO. 62712

F.A.U RTE.	SECTION	COUNTY	TOTAL SHEETS	SHEET NO.
3578	1327B	COOK	108	13
STA. 1522+00.00	TO STA.1528+17.76			
FED. ROAD DIST. NO. 1	ILLINOIS	FED. AID PROJECT		

NOTE:
FROM STA. 1505+00 TO STA. 1505+85 AND FROM STA. 1524+00 TO STA. 1525+00, EXCLUDING THE EXISTING BRIDGE, THE EXIST. PAVEMENT SHALL NOT BE REMOVED BUT BROKEN INTO PIECES NOT TO EXCEED 3 SQ. FT. IN SURFACE AREA AS PER ARTICLE 205.03 OF THE STANDARD SPECIFICATIONS.

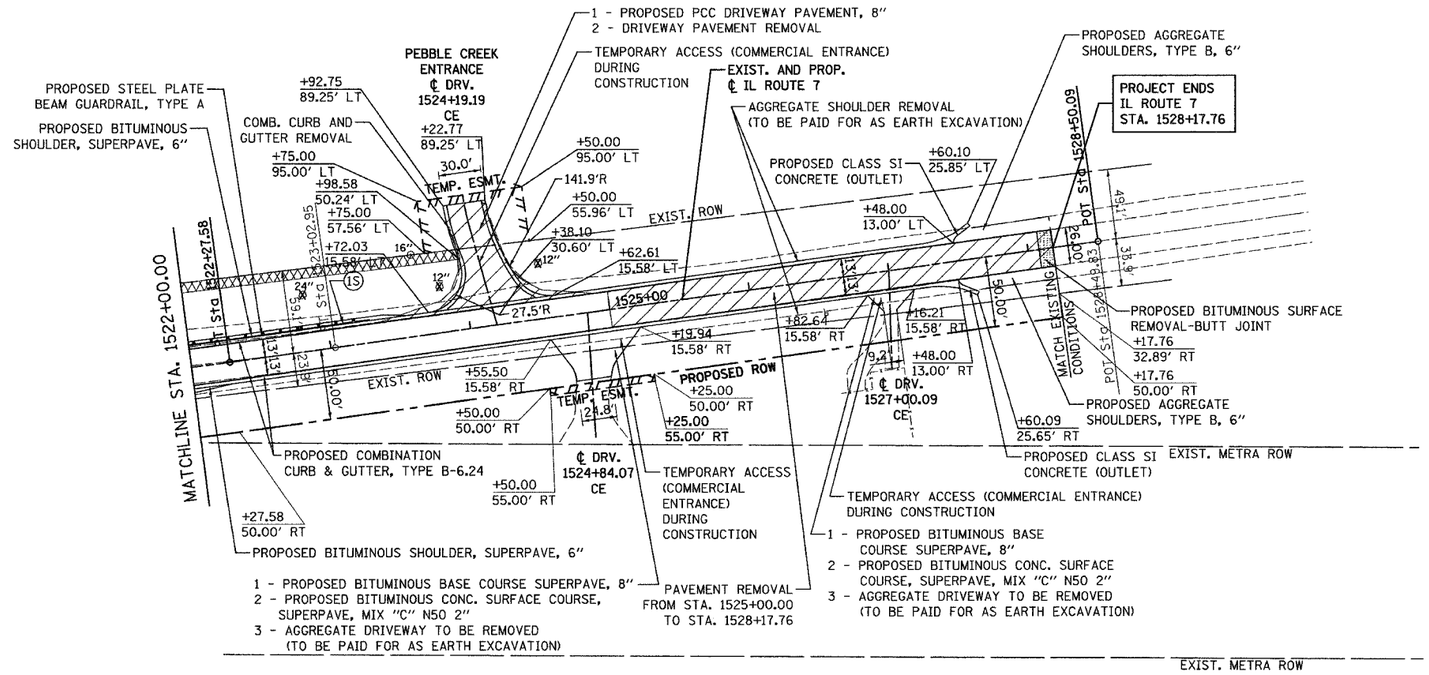

LEGEND:
(1S) TRAFFIC BARRIER TERMINAL TYPE 1, SPECIAL (TANGENT)
(6) TRAFFIC BARRIER TERMINAL TYPE 6
SELECTIVE CLEARING
PAVEMENT REMOVAL

LEFT SIDE CROSS SLOPE		
STATION TO STATION		CROSS SLOPE
1503+19.73	1518+39.00	-2.00 % TO -2.00 %
1518+39.00	1518+50.00	-2.00 % TO -2.46 %
1518+50.00	1522+27.58	-2.46 % TO -2.46 %
1522+27.58	1522+38.58	-2.46 % TO -2.00 %
1522+38.58	1528+17.76	-2.00 % TO -2.00 %

RIGHT SIDE CROSS SLOPE		
STATION TO STATION		CROSS SLOPE
1503+19.73	1514+35.34	-2.00 % TO -2.00 %
1514+35.34	1515+35.68	-2.00 % TO 2.00 %
1515+35.68	1518+39.00	2.00 % TO 2.00 %
1518+39.00	1518+50.00	2.00 % TO 2.46 %
1518+50.00	1522+27.58	2.46 % TO 2.46 %
1522+27.58	1523+34.58	2.46 % TO -2.00 %
1523+34.58	1528+17.76	-2.00 % TO -2.00 %

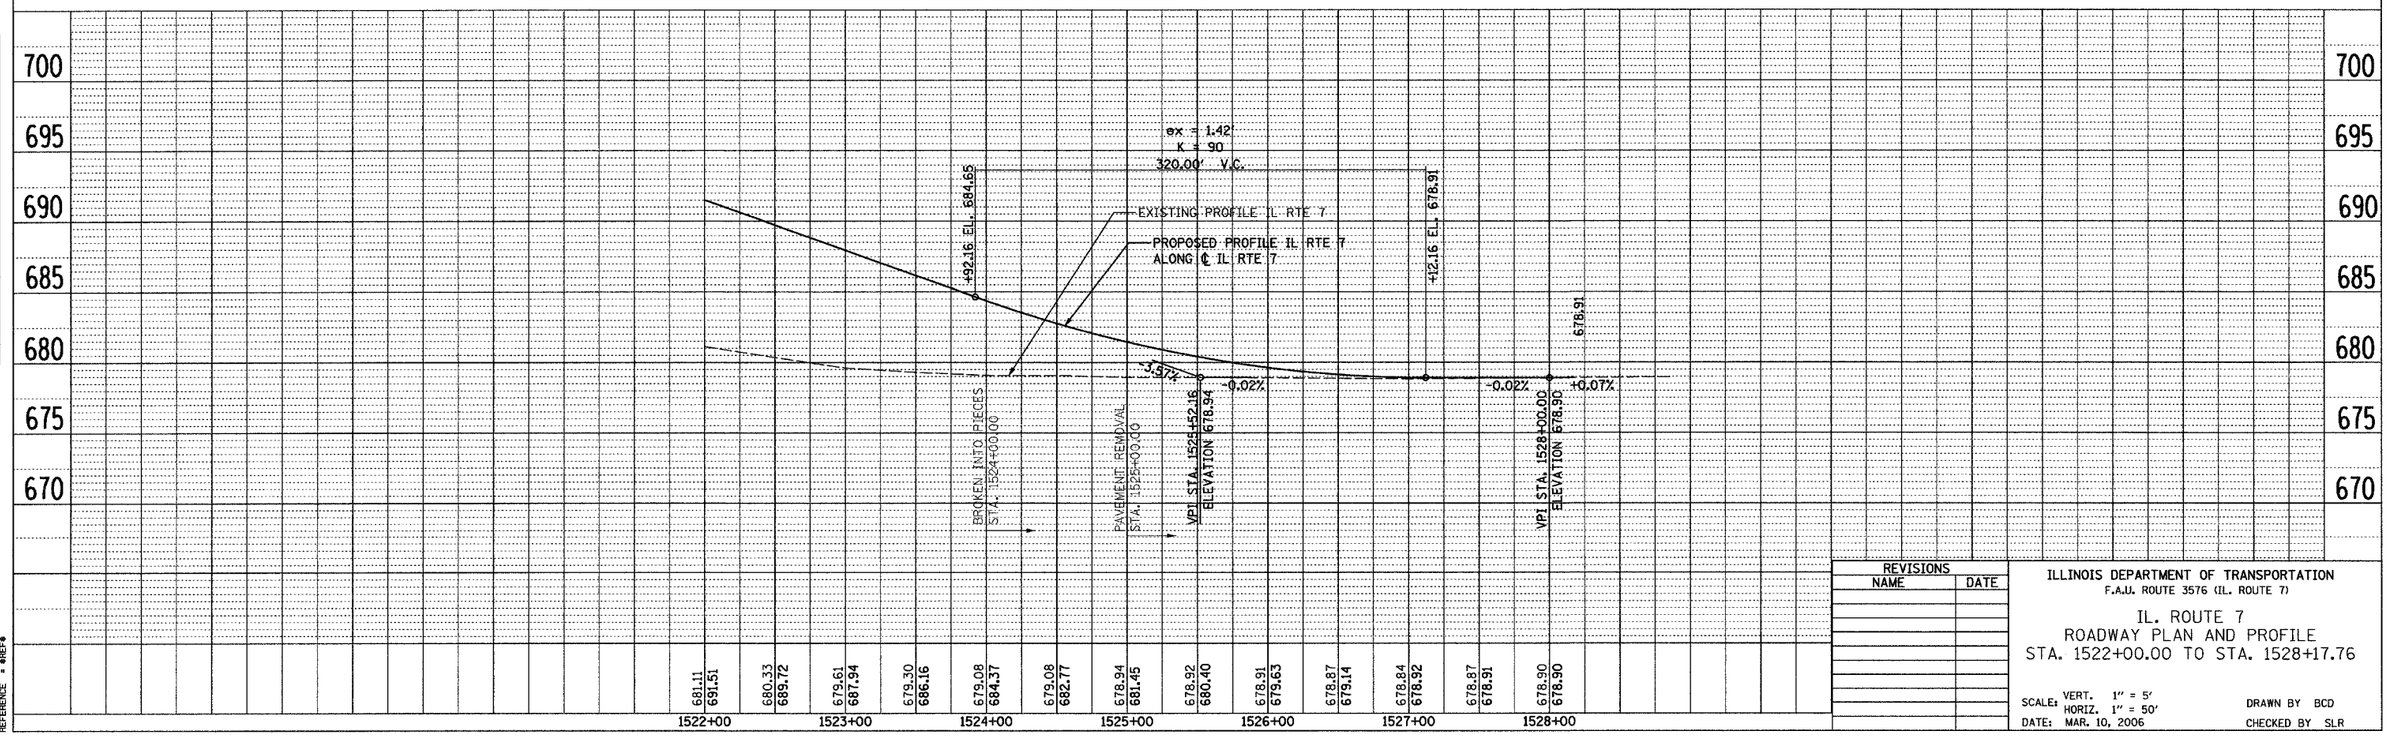

REVISIONS	
NAME	DATE

ILLINOIS DEPARTMENT OF TRANSPORTATION
F.A.U. ROUTE 3576 (IL. ROUTE 7)

IL. ROUTE 7
ROADWAY PLAN AND PROFILE
STA. 1522+00.00 TO STA. 1528+17.76

SCALE: VERT. 1" = 5' HORIZ. 1" = 50'
DATE: MAR. 10, 2006
DRAWN BY BCD
CHECKED BY SLR

PLAN: SURVEYED / PLOTTED / ALIGN. WRIT. CHECKED / R.O.W. CHECKED / CADD FILE NAME / NOTE BOOK NO. / BY / DATE

PROFILE: SURVEYED / PLOTTED / GRID CHECKED / BM. NOTED / STRUCTURE NOTATNS CHKD / NOTE BOOK NO. / BY / DATE

PLOT DATE = 3/8/2006
FILE NAME = W:\IL 7\Proposed_Plans\Plan&Profiles\RPP.dgn
PLOT SCALE = #SCALE#
REFERENCE = #REF#