PLOT DATE = 3/8/2006
FILE NAME = W:\IL 7\Proposed_Plans\Geopak\IL7_Sheets.dgn
PLOT SCALE = $SCALE$
REFERENCE = $REF$

| ORIGINAL SURVEY | | BY | DATE |
|---|---|---|---|
| | SURVEYED | | |
| | PLOTTED | | |
| | LATE | | |
| | AREAS | | |
| NO. | AREAS CHECKED | | |

| FINAL SURVEY | | BY | DATE |
|---|---|---|---|
| | SURVEYED | | |
| | PLOTTED | | |
| NOTE BOOK | TEMPLATE | | |
| | AREAS | | |
| NO. | AREAS CHECKED | | |

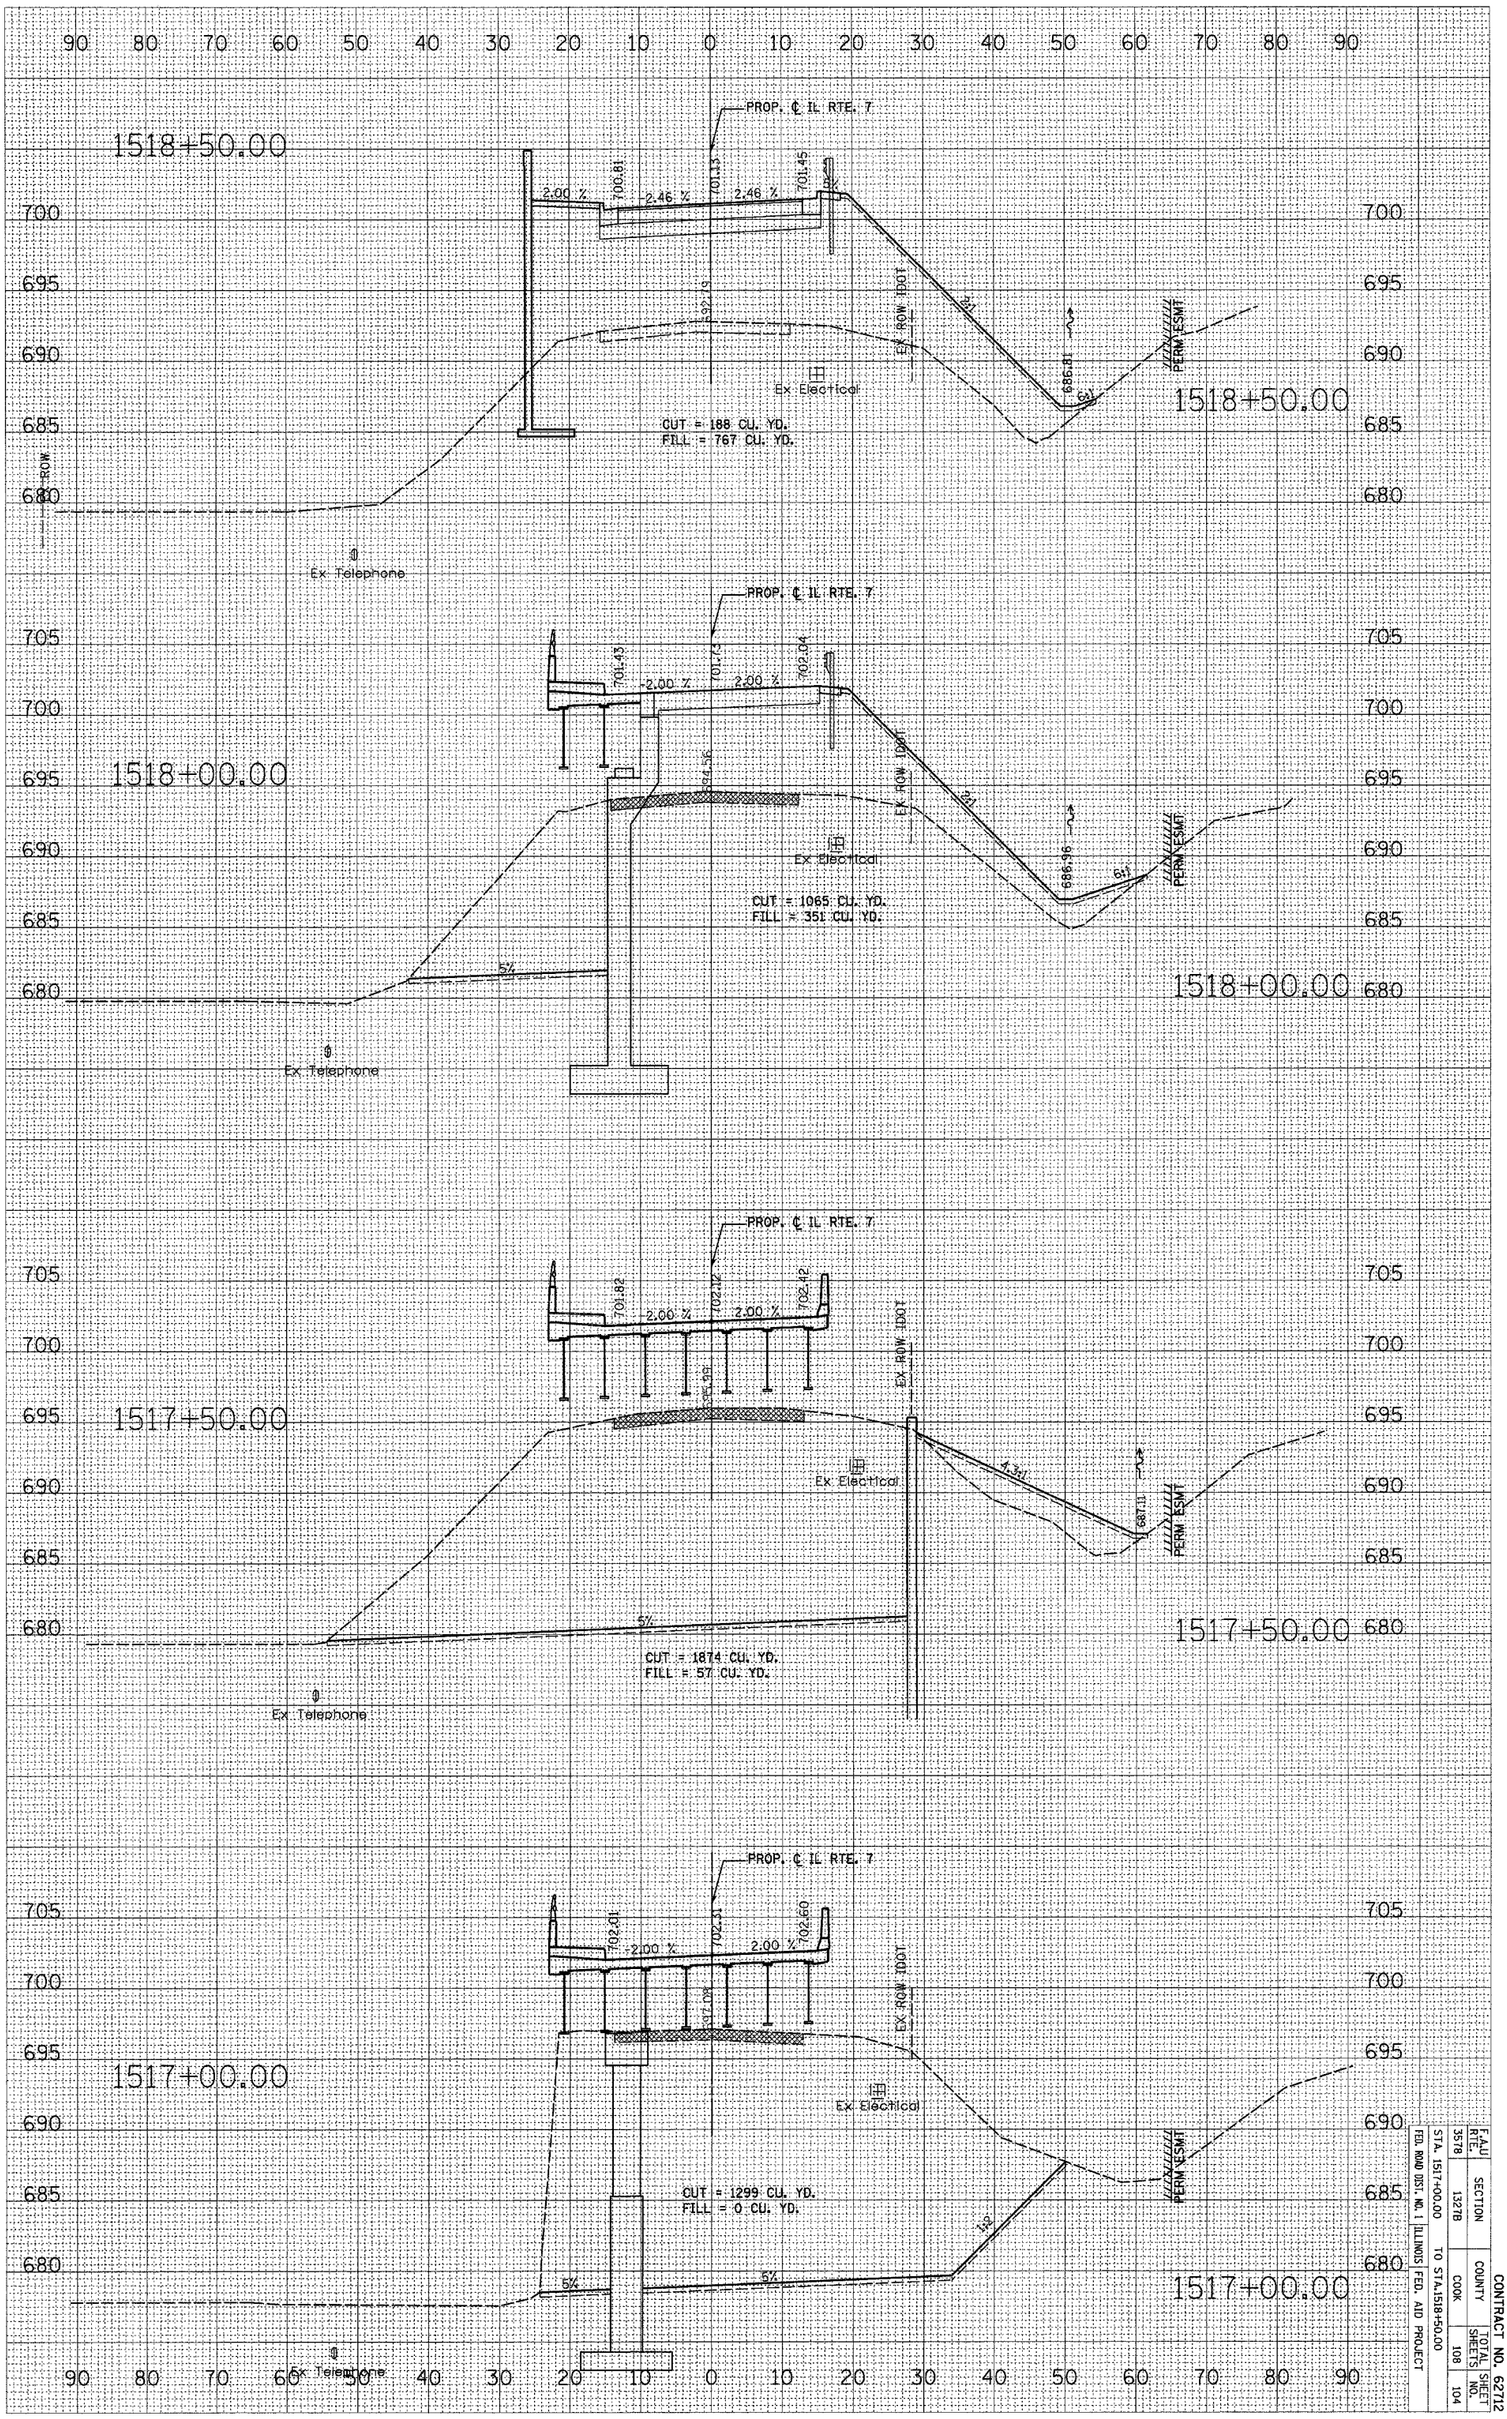


| F.A.U RTE. | SECTION | COUNTY | TOTAL SHEETS | SHEET NO. |
|---|---|---|---|---|
| 3578 | 1327B | COOK | 108 | 104 |

STA. 1517+00.00 TO STA.1518+50.00
FED. ROAD DIST. NO. 1 ILLINOIS FED. AID PROJECT

CONTRACT NO. 62712