*REF-topnpt2
*REF-pfnpt2

F.A. RTE.	SECTION	COUNTY	TOTAL SHEETS	SHEET NO.
*	2004-025 RS	LAKE	116	37
STA. 9+00	TO STA. 24+00			
FED. ROAD DIST. NO.	ILLINOIS	FED. AID PROJECT		

* PARK ROADS CONTRACT NO. 62745
IDNR FILE NO. 02-03-025

PROP. CURVE P_NPT-4
PI STA. = 12+18.95
Δ = 17° 26' 34" (LT)
D = 3° 51' 57"
R = 1,482.10'
T = 227.36'
L = 451.20'
E = 17.34'
e = -----
T.R. = -----
S.E. RUN = -----
P.C. STA. = 9+91.59
P.T. STA. = 14+42.79

PROP. CURVE P_NPT-5
PI STA. = 16+65.23
Δ = 17° 54' 59" (RT)
D = 4° 03' 37"
R = 1,411.09'
T = 222.44'
L = 441.25'
E = 17.42'
e = -----
T.R. = -----
S.E. RUN = -----
P.C. STA. = 14+42.79
P.T. STA. = 18+84.04

PROP. PCC SIDEWALK, 6" (TYP.)

(RESURFACING)
PROP. POLYMERIZED LEVELING BINDER (MACHINE METHOD), SUPERPAVE, IL-4.75, N50, 1"
PROP. BITUMINOUS CONCRETE SURFACE COURSE, SUPERPAVE, MIX "D", N50, 1½"

PARKING LOT #3

PCC Sta 14+42.79

PCC Sta 18+84.04

NORTH POINT DRIVE

MAINTAIN EXIST. GRASS MEDIAN 13.7'

15+00

20+00

PROP. PCC SIDEWALK, 6" (TYP.)

PARKING LOT #5

MAINTAIN EXIST. GRASS MEDIAN

MATCHLINE STA. 24+00

NORTH POINT DRIVE

MATCHLINE STA. 10+00

10+00 MAINTAIN EXISTING GRASS MEDIAN

MAINTAIN EXISTING GRASS MEDIAN

MAINTAIN EXISTING GRASS MEDIAN 13.9'

+57.1 74.6' RT
+16.5 104.4' RT
+68.8 93.4' RT
+88.3 93.4' RT
+20.3 105.1' RT
+52.3 111' RT
+38.9 81.3' RT
67.5' R
233' R
+54 107.1' RT
194' R
37' R
+04.8 114.5' RT
+28.5 118.5' RT
+02 105.6' RT
+91.8 117.3' RT
+77.2 128.2' RT

(RECONSTRUCTION)
PROP. GEOTECHNICAL FABRIC
PROP. AGG. SUBGRADE, 12"
PROP. BIT. BASE COURSE, SUPERPAVE, 7 1/2"
PROP. BIT. CONCRETE SURFACE COURSE, SUPERPAVE, MIX "D", N50, 1 1/2"

PARKING LOT #4

+50.3 193' RT
+74.9 211.1' RT
+17.8 215.6' RT
+96.4 208.9' RT
+68.6 219.9' RT
+22.7 216.2' RT
+28.5 199.8' RT
259' R
+41.1 218.1' RT
28' R
32' R
+03 226.2' RT
+34 229.2' RT
+15.8 219.1' RT
162' R
+99.1 233.8' RT

(RECONSTRUCTION)
PROP. GEOTECHNICAL FABRIC
PROP. AGG. SUBGRADE, 12"
PROP. BIT. BASE COURSE, SUPERPAVE, 7½"
PROP. BIT. CONCRETE SURFACE COURSE, SUPERPAVE, MIX "D", N50, 1½"

PROP. CURVE P_NPT-6
PI STA. = 23+79.98
Δ = 89° 45' 21" (RT)
D = 11° 30' 13"
R = 498.06'
T = 485.95'
L = 780.23'
E = 204.81'
e = -----
T.R. = -----
S.E. RUN = -----
P.C. STA. = 18+84.04
P.T. STA. = 26+64.27

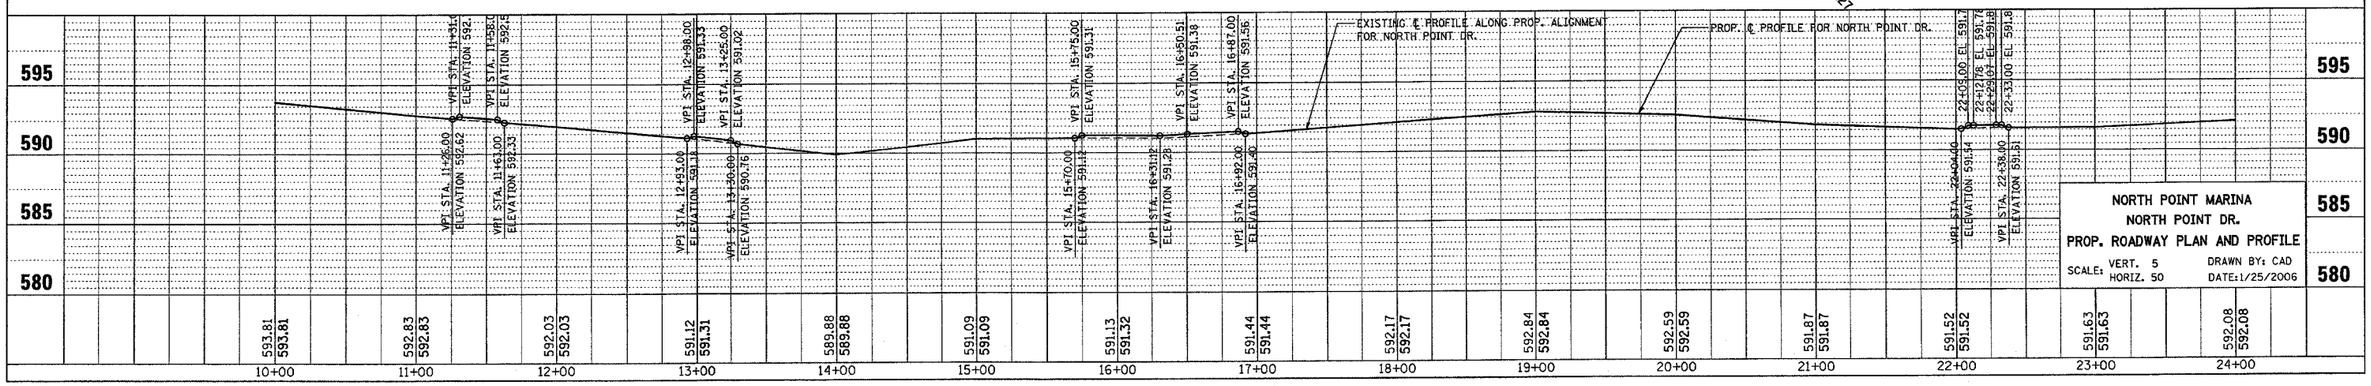

NORTH POINT MARINA
NORTH POINT DR.
PROP. ROADWAY PLAN AND PROFILE
SCALE: VERT. 5 HORIZ. 50
DRAWN BY: CAD
DATE: 1/25/2006

1/25/2006
c:\projects\pl34402\sh_prdwy.dgn
drivakosgn