CONTRACT NO. 64820

| F.A.P. RTE. | SECTION | COUNTY | TOTAL SHEETS | SHEET NO. |
|---|---|---|---|---|
| 742 | 40-M | WINNEBAGO | 165 | 71 |
| STA. | TO STA. | | | |
| FED. ROAD DIST. NO. | ILLINOIS | FED. AID PROJECT | | |

# PAVEMENT MARKING

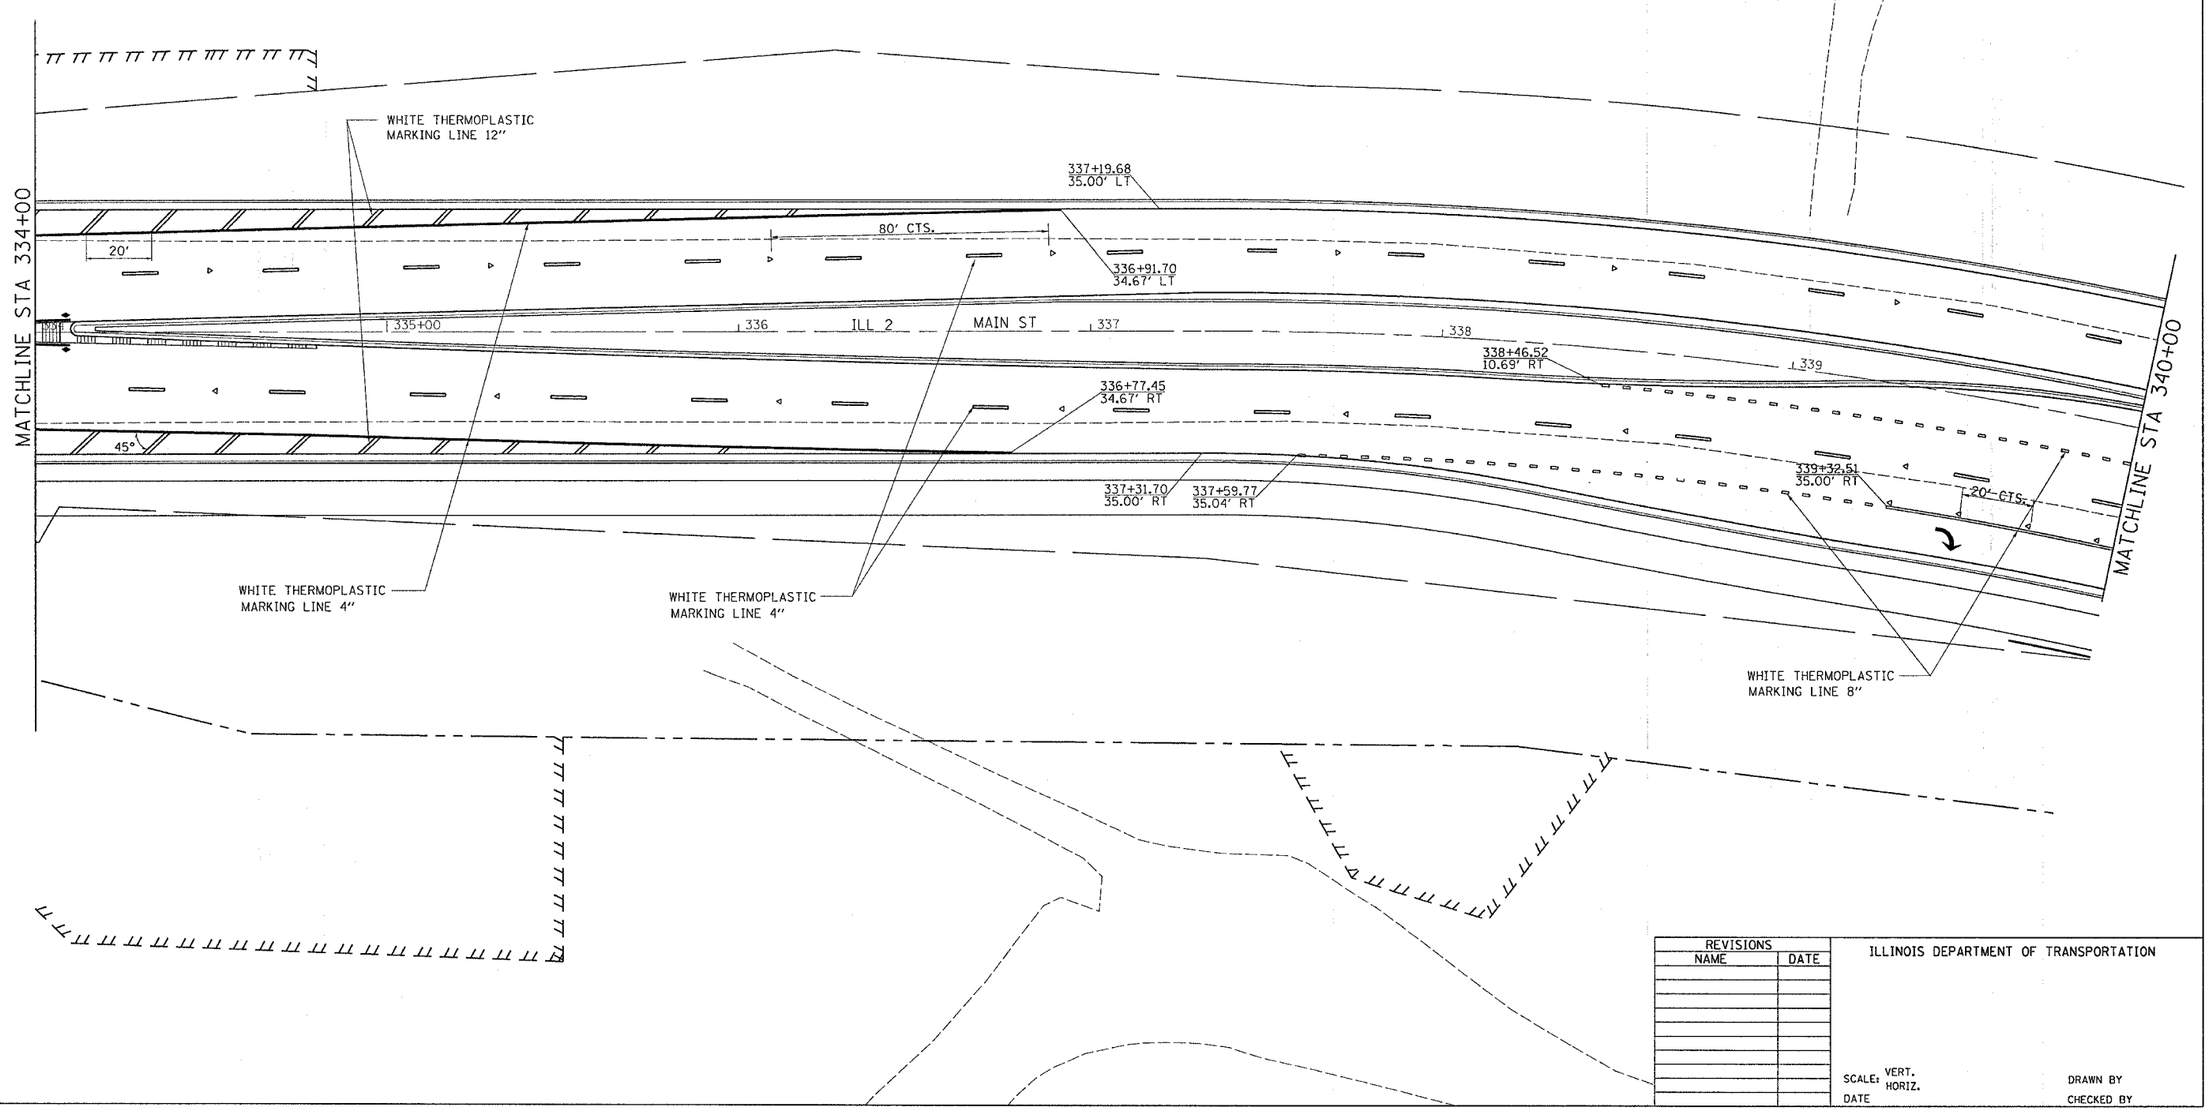


| REVISIONS NAME | DATE |
|---|---|
| | |

ILLINOIS DEPARTMENT OF TRANSPORTATION

SCALE: VERT. HORIZ.

DRAWN BY

DATE

CHECKED BY

PAVEMENT MARKING

PLOT DATE = Mon Apr 03 11:38:27 2006
FILE NAME = c:\projects\o285802\d05802pm.dgn
PLOT SCALE = 20.00 ' / IN.
USER NAME = jordanrd