CONTRACT NO. 64820

F.A.P RTE.	SECTION	COUNTY	TOTAL SHEETS	SHEET NO.
742	40-M	WINNEBAGO	165	79
STA.	TO STA.			
FED. ROAD DIST. NO.	ILLINOIS	FED. AID PROJECT		

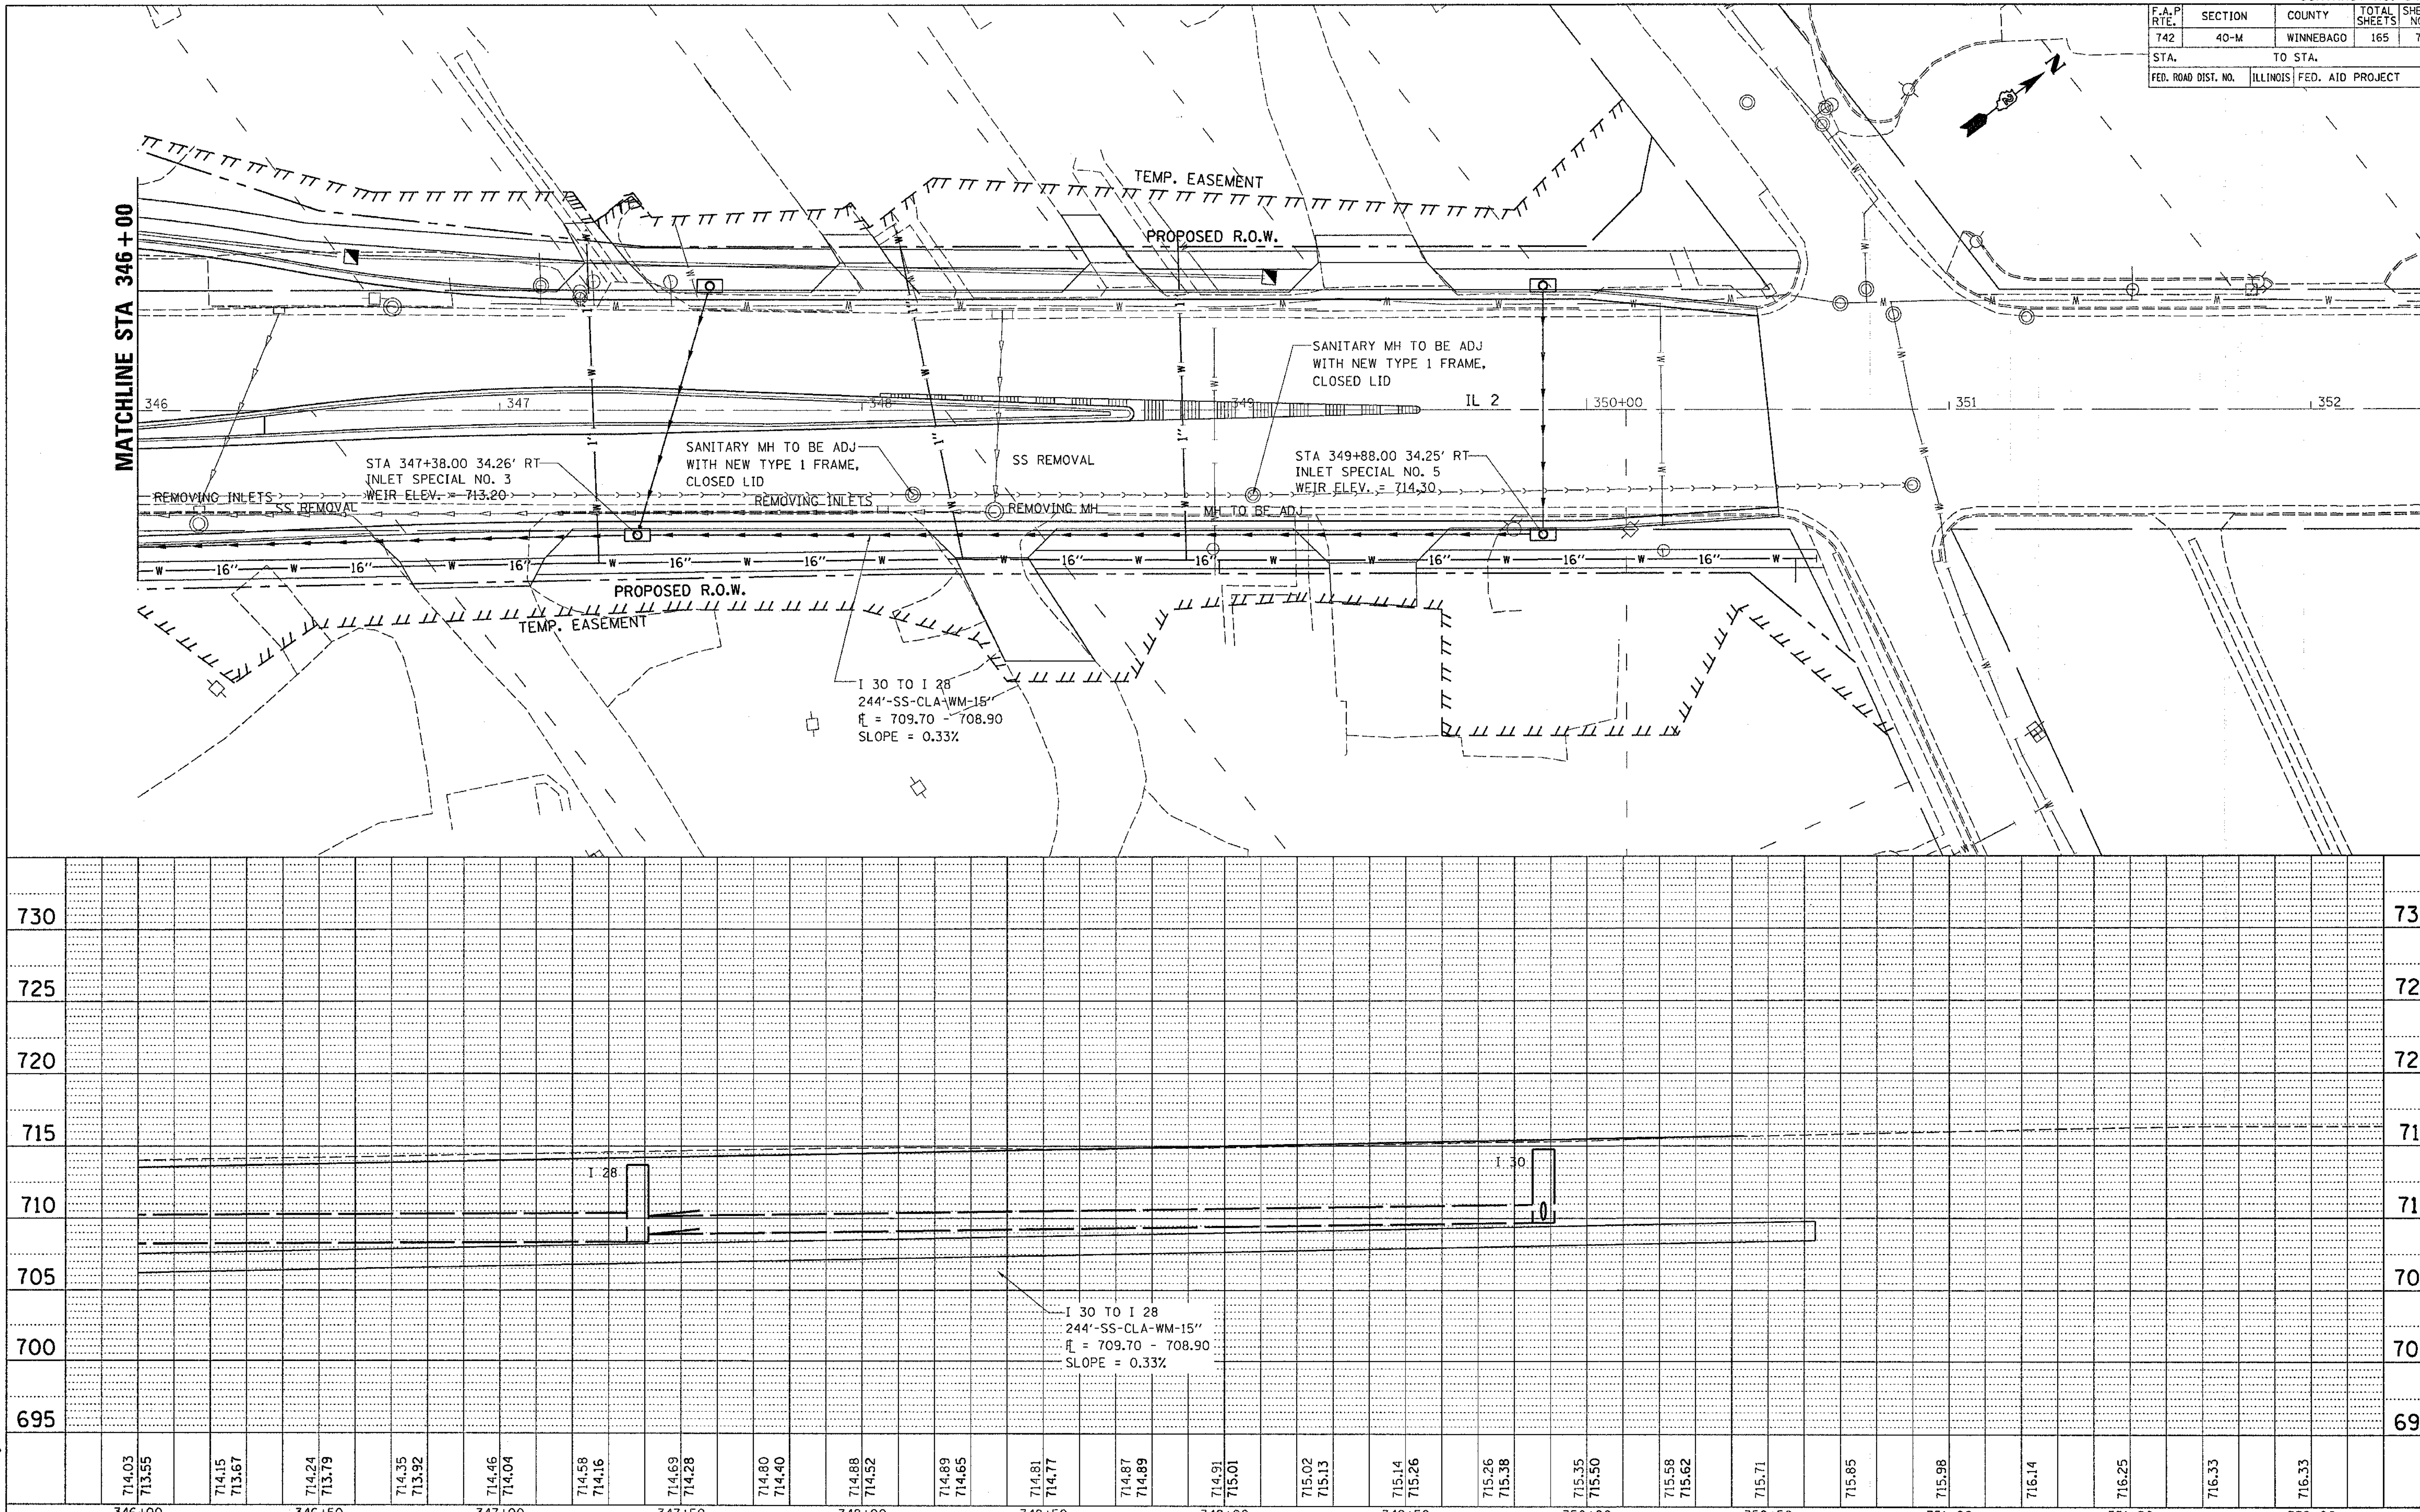

PLAN — NOTE BOOK NO. — SURVEYED, PLOTTED, ALIGNMENT CHECKED, RT. OF WAY CHECKED, CADD FILE NAME — BY — DATE

PROFILE — NOTE BOOK NO. — SURVEYED, PLOTTED, GRADES CHECKED, B.M. NOTED, STRUCTURE NOTAT'NS CHK'D — BY — DATE

PLOT DATE = Mon Apr 03 11:30:12 2006
FILE NAME = c:\projects\p205002\d05002dr.dgn
PLOT SCALE = 20.0000 ' / IN.
USER NAME = jordanhd

DRAINAGE DETAILS RIGHT