CONTRACT NO. 64820

F.A.P RTE.	SECTION	COUNTY	TOTAL SHEETS	SHEET NO.
742	40-M	WINNEBAGO	165	119
STA. 332+75.00		TO STA. 332+75.66		
FED. ROAD DIST. NO.	ILLINOIS	FED. AID PROJECT		

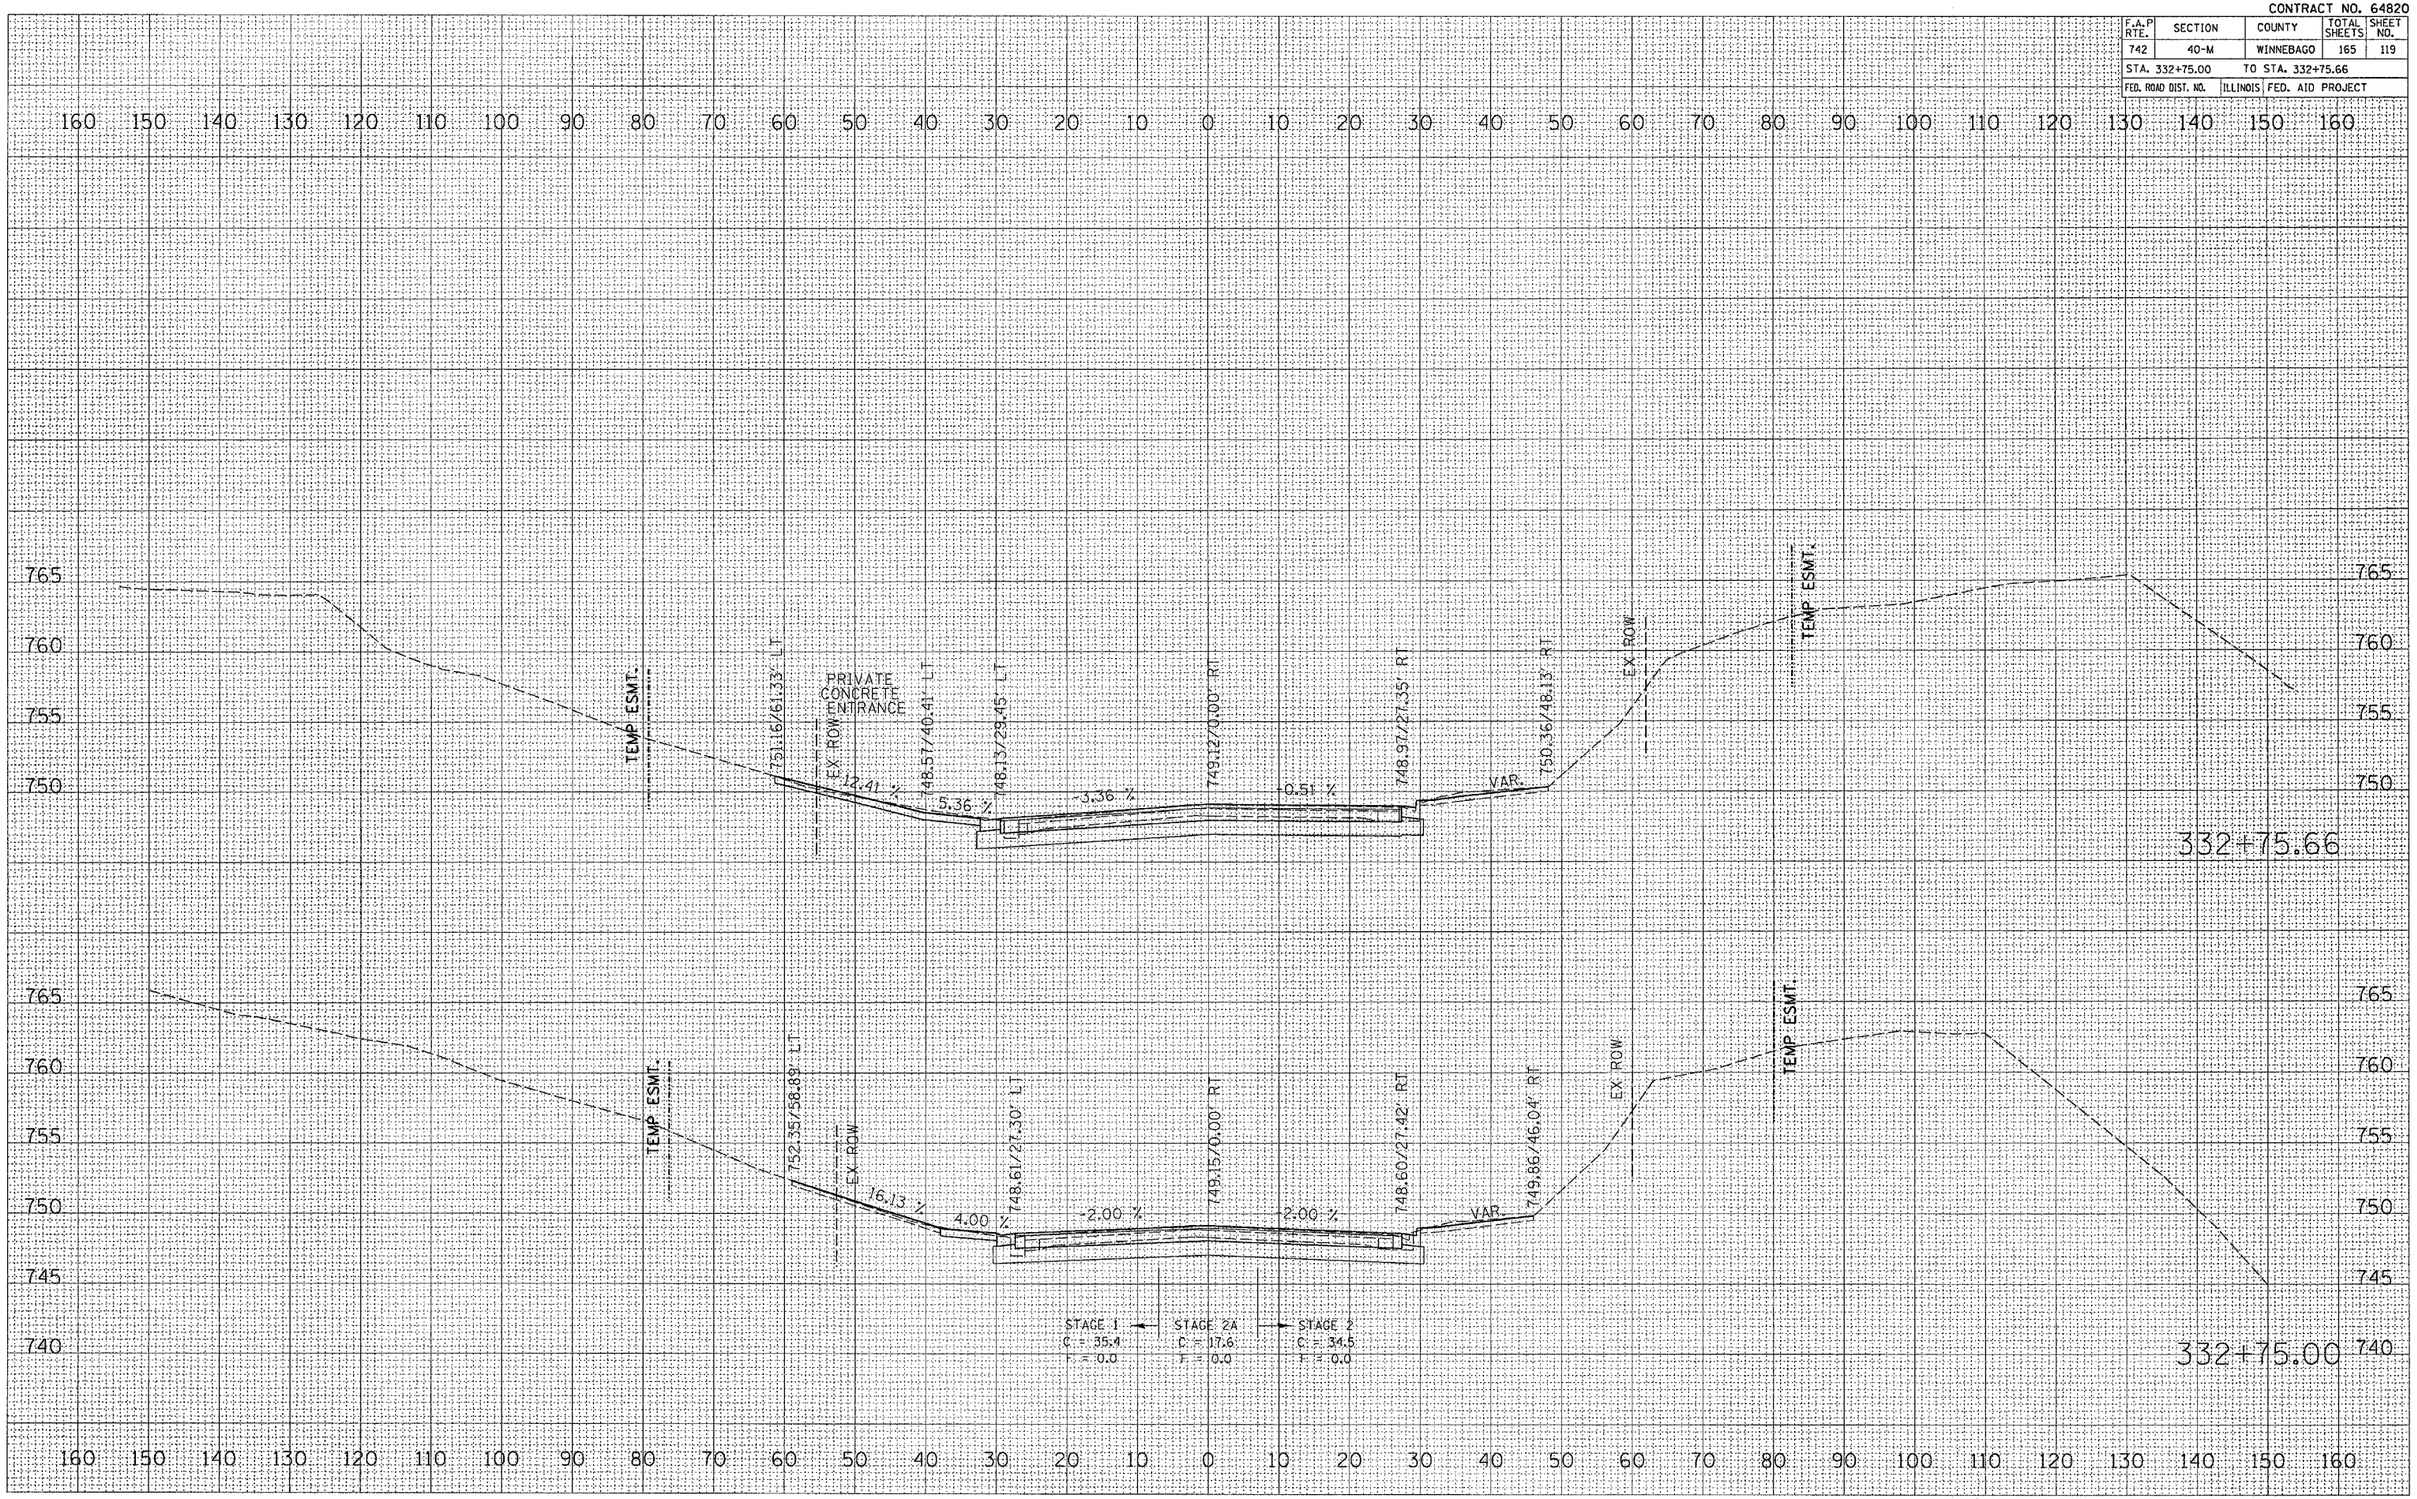

FINAL SURVEY | NOTE BOOK NO. | SURVEYED | PLOTTED | TEMPLATE | AREAS | AREAS CHECKED | BY | DATE

ORIGINAL SURVEY | NOTE BOOK NO. | SURVEYED | PLOTTED | TEMPLATE | AREAS | AREAS CHECKED | BY | DATE

PLOT DATE = Mon Apr 03 13:09:20 2006
FILE NAME = C:\projects\p205002\d05002xs1.dgn
PLOT SCALE = 10.0000 ' / IN.
USER NAME = jordenhd

IL 2 CROSS SECTIONS