CONTRACT NO. 64820

F.A.P RTE.	SECTION	COUNTY	TOTAL SHEETS	SHEET NO.
742	40-M	WINNEBAGO	165	123
STA. 334+50.00	TO STA. 334+75.00			
FED. ROAD DIST. NO.	ILLINOIS	FED. AID PROJECT		

FINAL SURVEY NOTE BOOK — BY — DATE
SURVEYED
PLOTTED
TEMPLATE
AREAS
AREAS CHECKED
NO.

ORIGINAL SURVEY NOTE BOOK — BY — DATE
SURVEYED
PLOTTED
TEMPLATE
AREAS
AREAS CHECKED
NO.

PLOT DATE = Mon Apr 03 13:08:22 2006
FILE NAME = C:\projects\p2052002\d05002xsl.dgn
PLOT SCALE = 10.0000 ' / IN.
USER NAME = jordonld

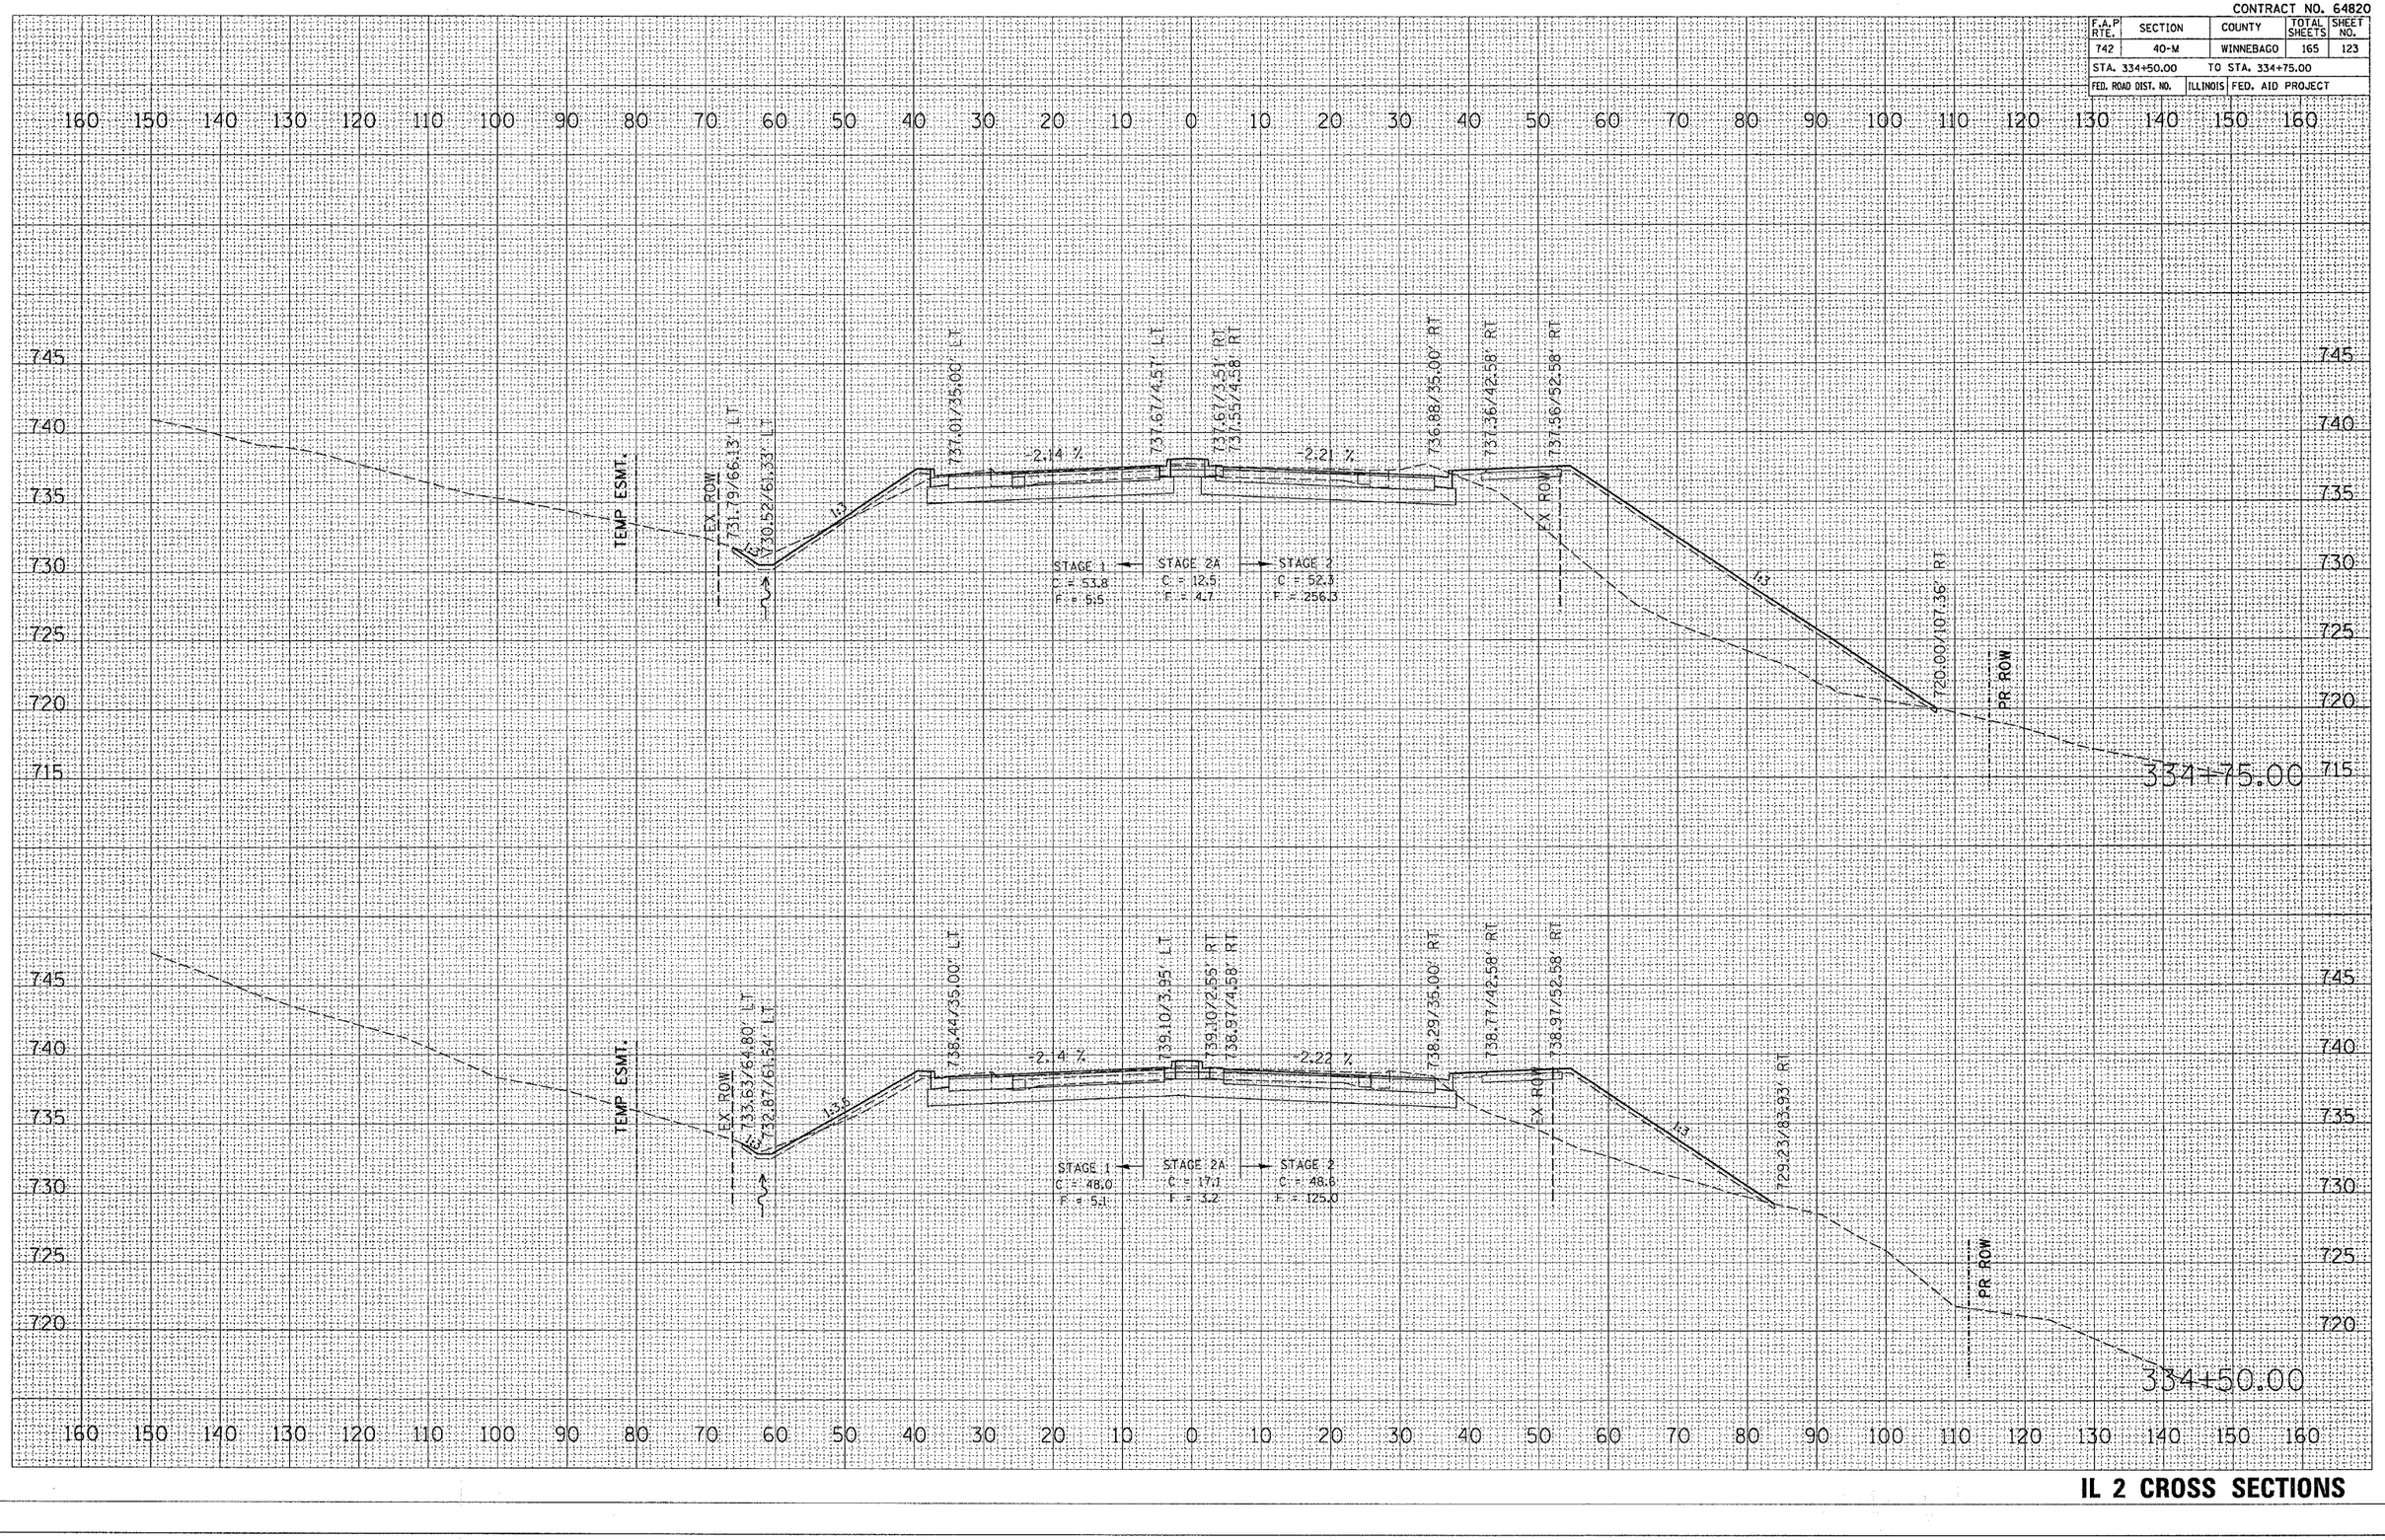

IL 2 CROSS SECTIONS