CONTRACT NO. 64896

F.A.P. RTE.	SECTION	COUNTY	TOTAL SHEETS	SHEET NO.
301	21T	STEPHENSON	49	40
STA. 477+50.0000	TO STA. 478+00.0000			
FED. ROAD DIST. NO.	ILLINOIS	FED. AID PROJECT		

FINAL SURVEY NOTE BOOK

NO.	BY	DATE
SURVEYED		
PLOTTED		
TOPSOIL AREAS		
AREAS CHECKED		

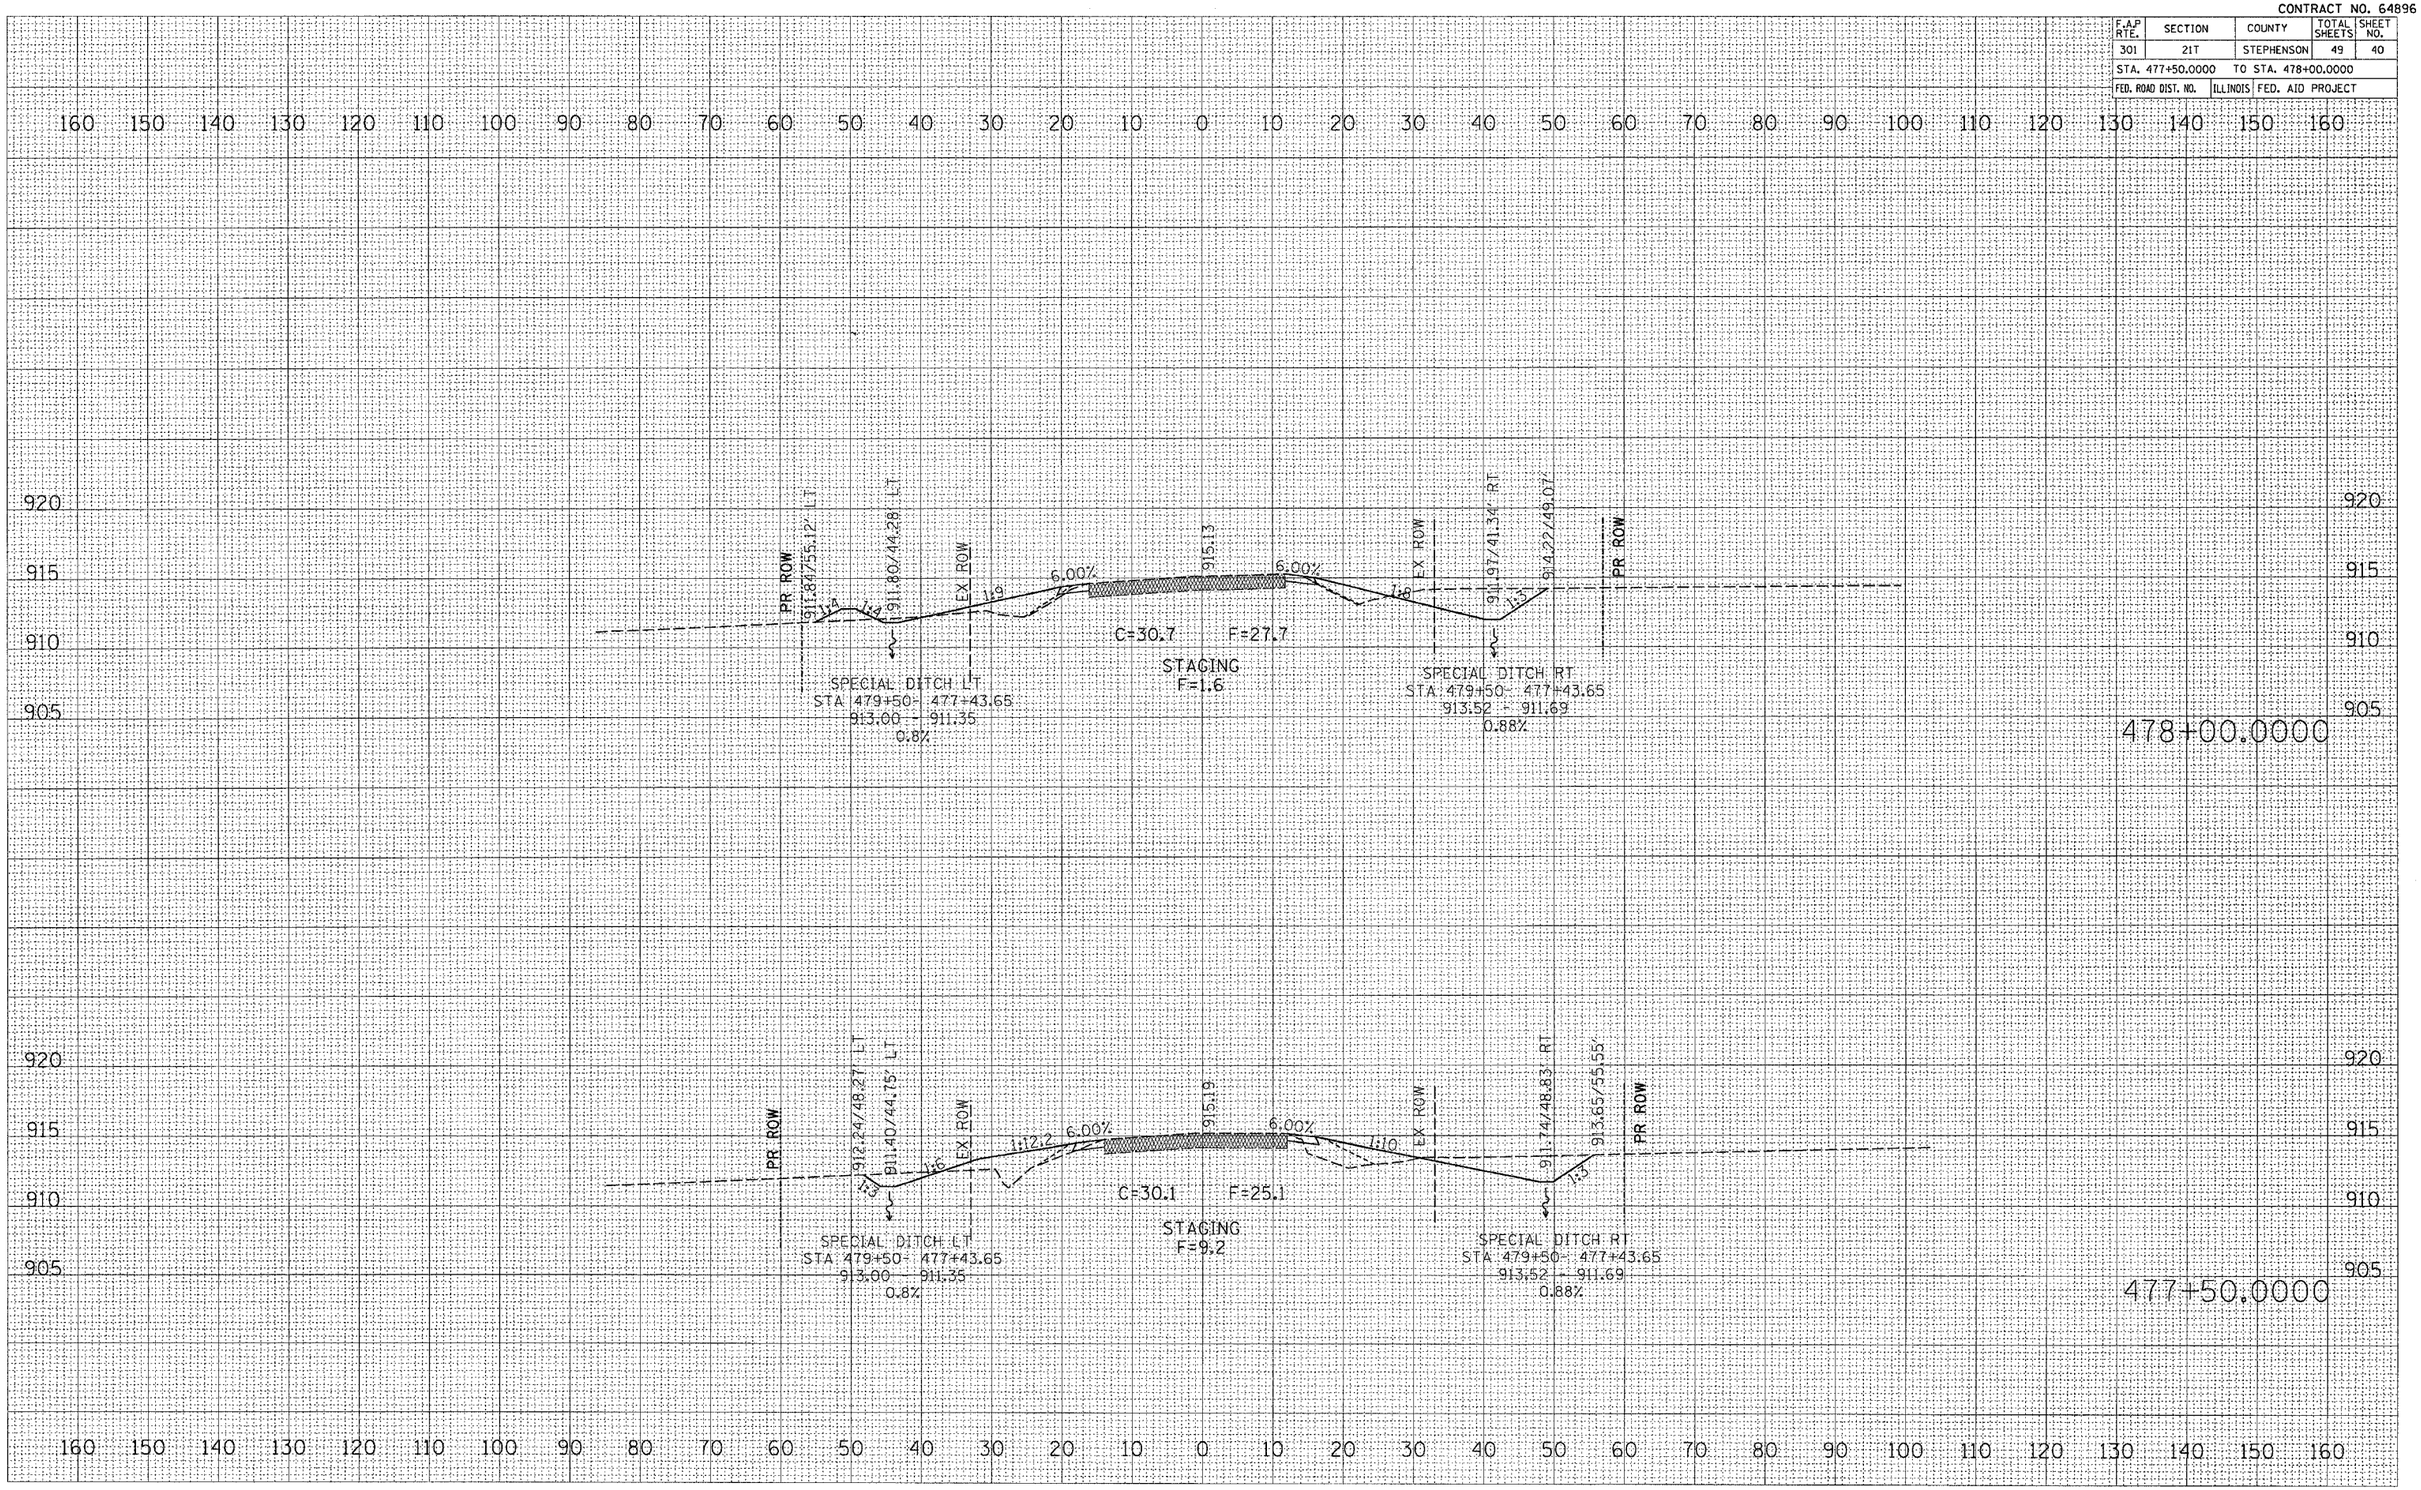

ORIGINAL SURVEY NOTE BOOK

NO.	BY	DATE
SURVEYED		
PLOTTED		
TOPSOIL AREAS		
AREAS CHECKED		

PLOT DATE = Fri Sep 02 14:20:10 2005
FILE NAME = D:\projects\1x20440\Sheets\1x20440Sht03.dgn
PLOT SCALE = 10.0000 ' / IN.
USER NAME = duncanfa