CONTRACT NO. 64896

F.A.P RTE.	SECTION	COUNTY	TOTAL SHEETS	SHEET NO.
301	21T	STEPHENSON	49	43
STA. 480+50.0000	TO STA. 496+00.0000			
FED. ROAD DIST. NO.	ILLINOIS	FED. AID PROJECT		

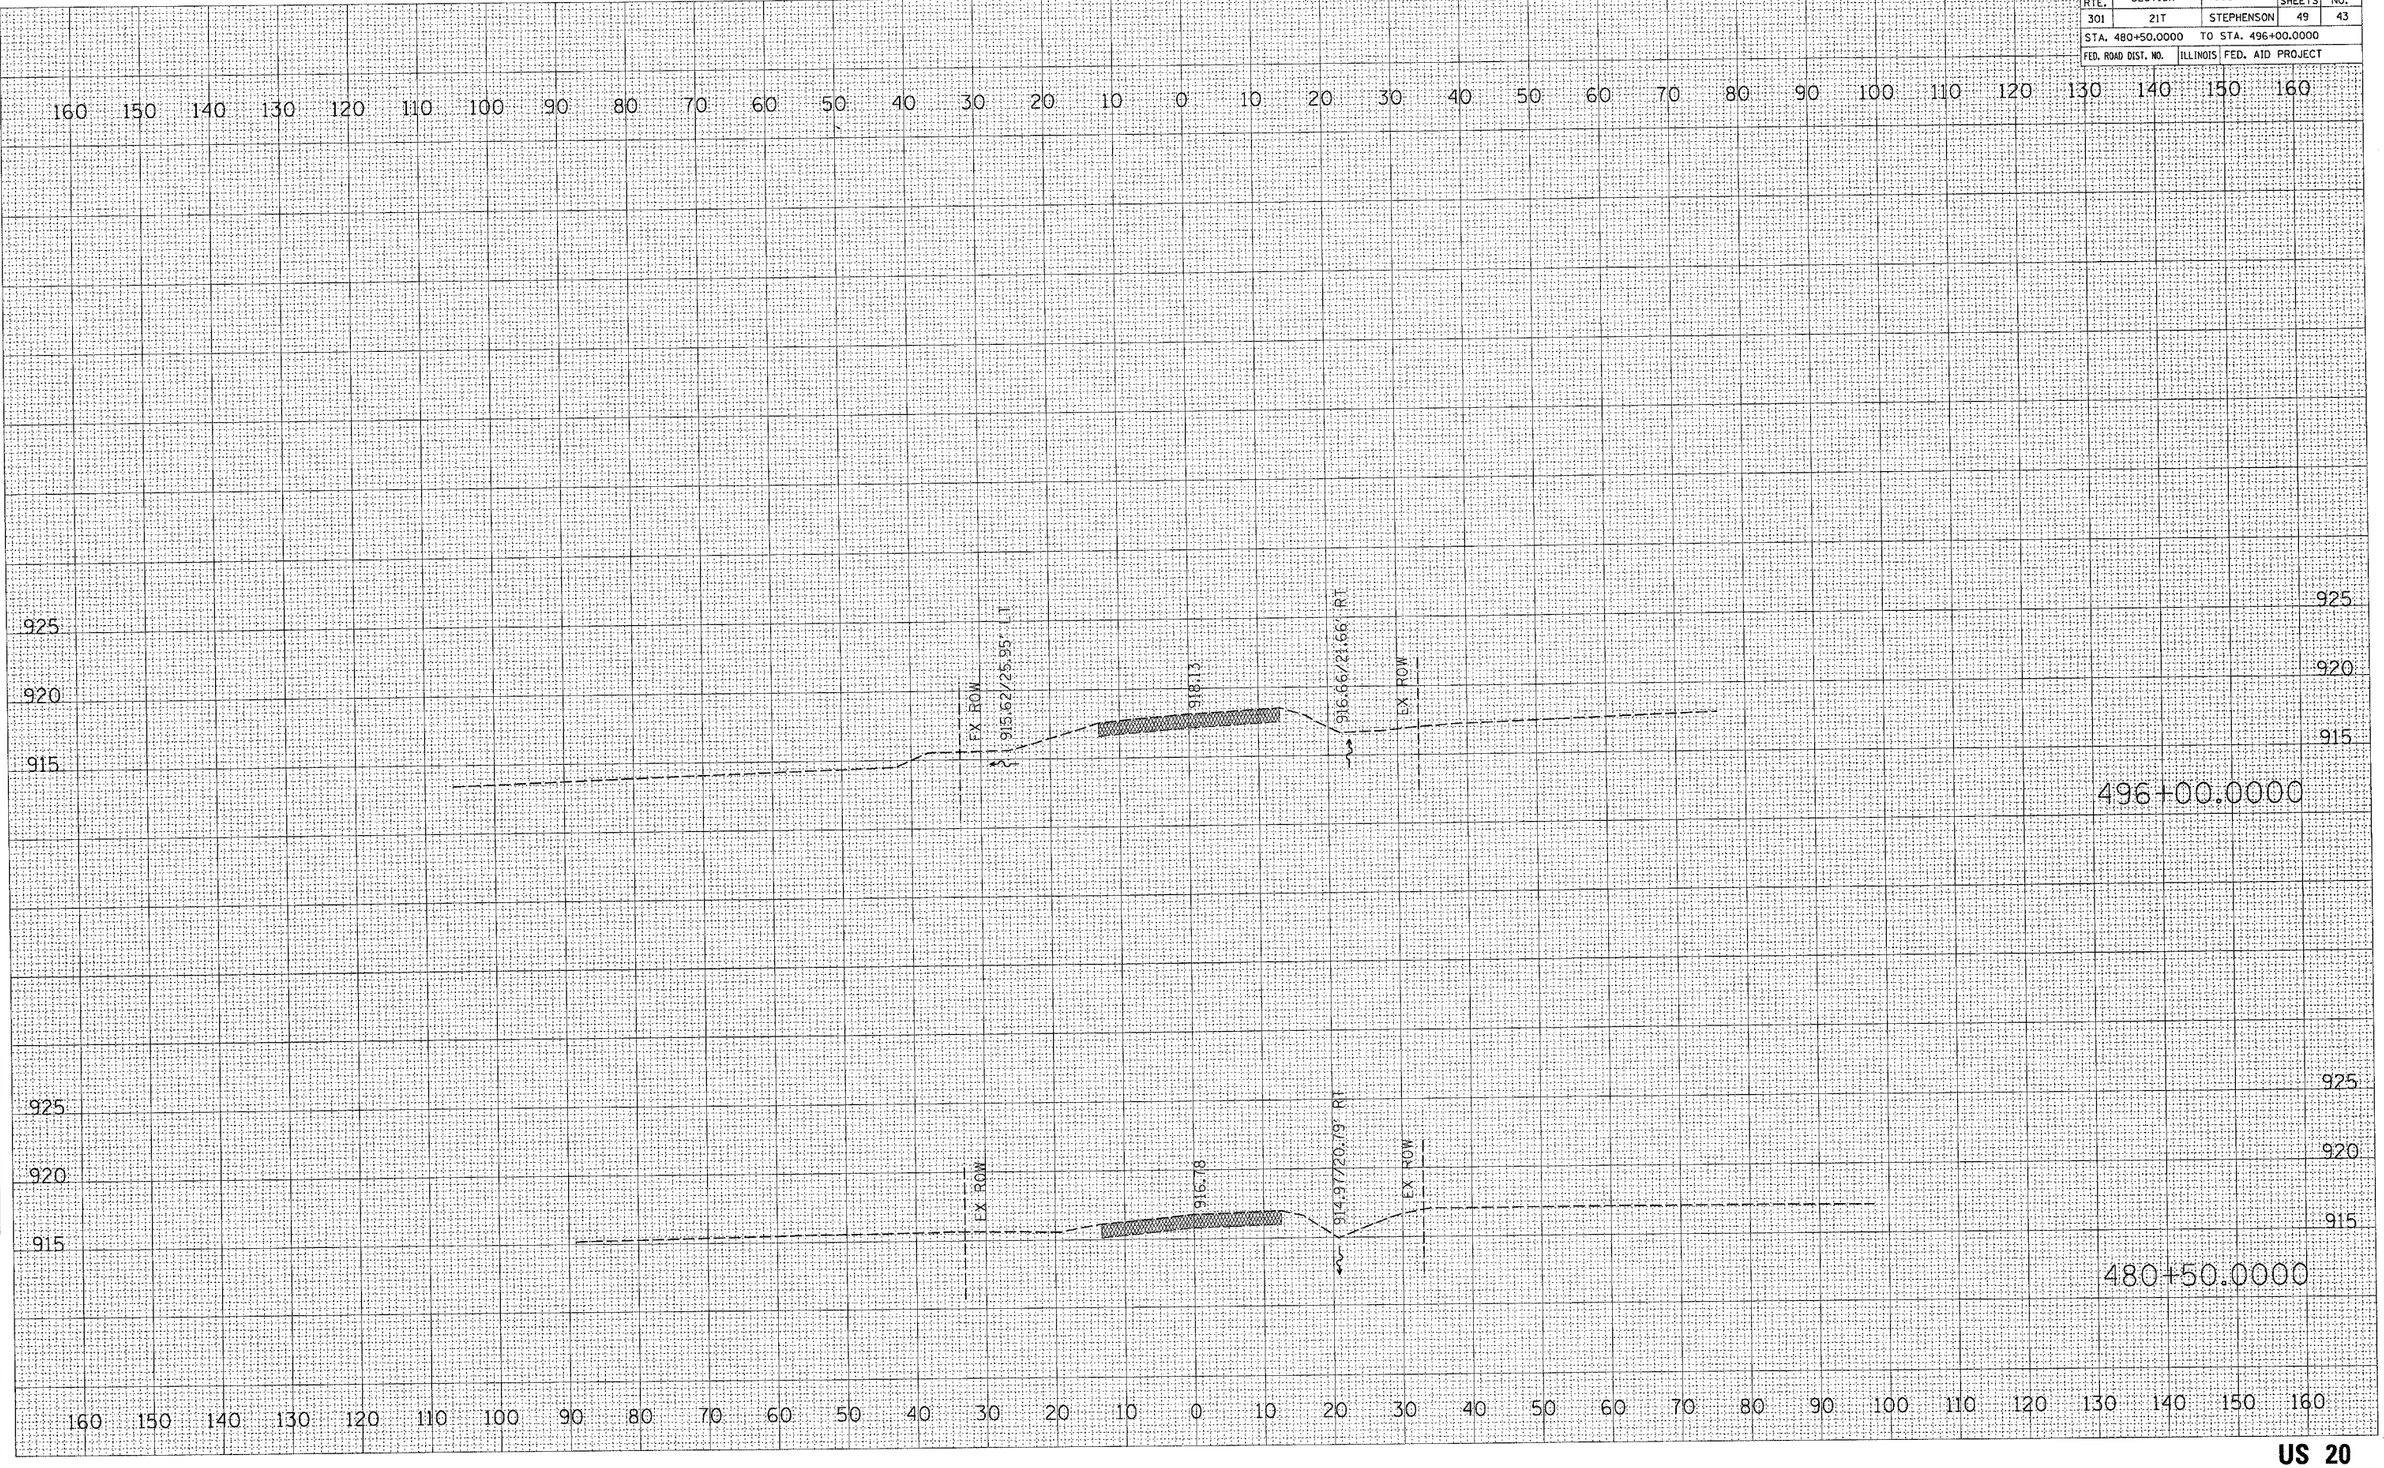

US 20

FINAL SURVEY
NOTE BOOK
NO.
SURVEYED ____ / ____ / ____
PLOTTED
TEMPLATE
AREAS
AREAS CHECKED
BY
DATE

ORIGINAL SURVEY
NOTE BOOK
NO.
SURVEYED
PLOTTED
TEMPLATE
AREAS
AREAS CHECKED
BY
DATE

PLOT DATE = Fri Sep 02 14:22:11 2005
FILE NAME = c:\projects\s264903\sht\s264903-sht.dgn
PLOT SCALE = 10.0000 ' / IN.
USER NAME = duncanfe