PLOT DATE = Thu Mar 30 08:07:11 2006
FILE NAME = c:\projects\p200305\d00305xm.dgn
PLOT SCALE = 10.0000 ' / IN.
USER NAME = meglilj

ORIGINAL SURVEY		BY	DATE
NOTE BOOK	SURVEYED		
	PLOTTED		
	TEMPLATE		
	AREAS		
NO.	AREAS CHECKED		

FINAL SURVEY		BY	DATE
NOTE BOOK	SURVEYED		
	PLOTTED		
	TEMPLATE		
	AREAS		
NO.	AREAS CHECKED		

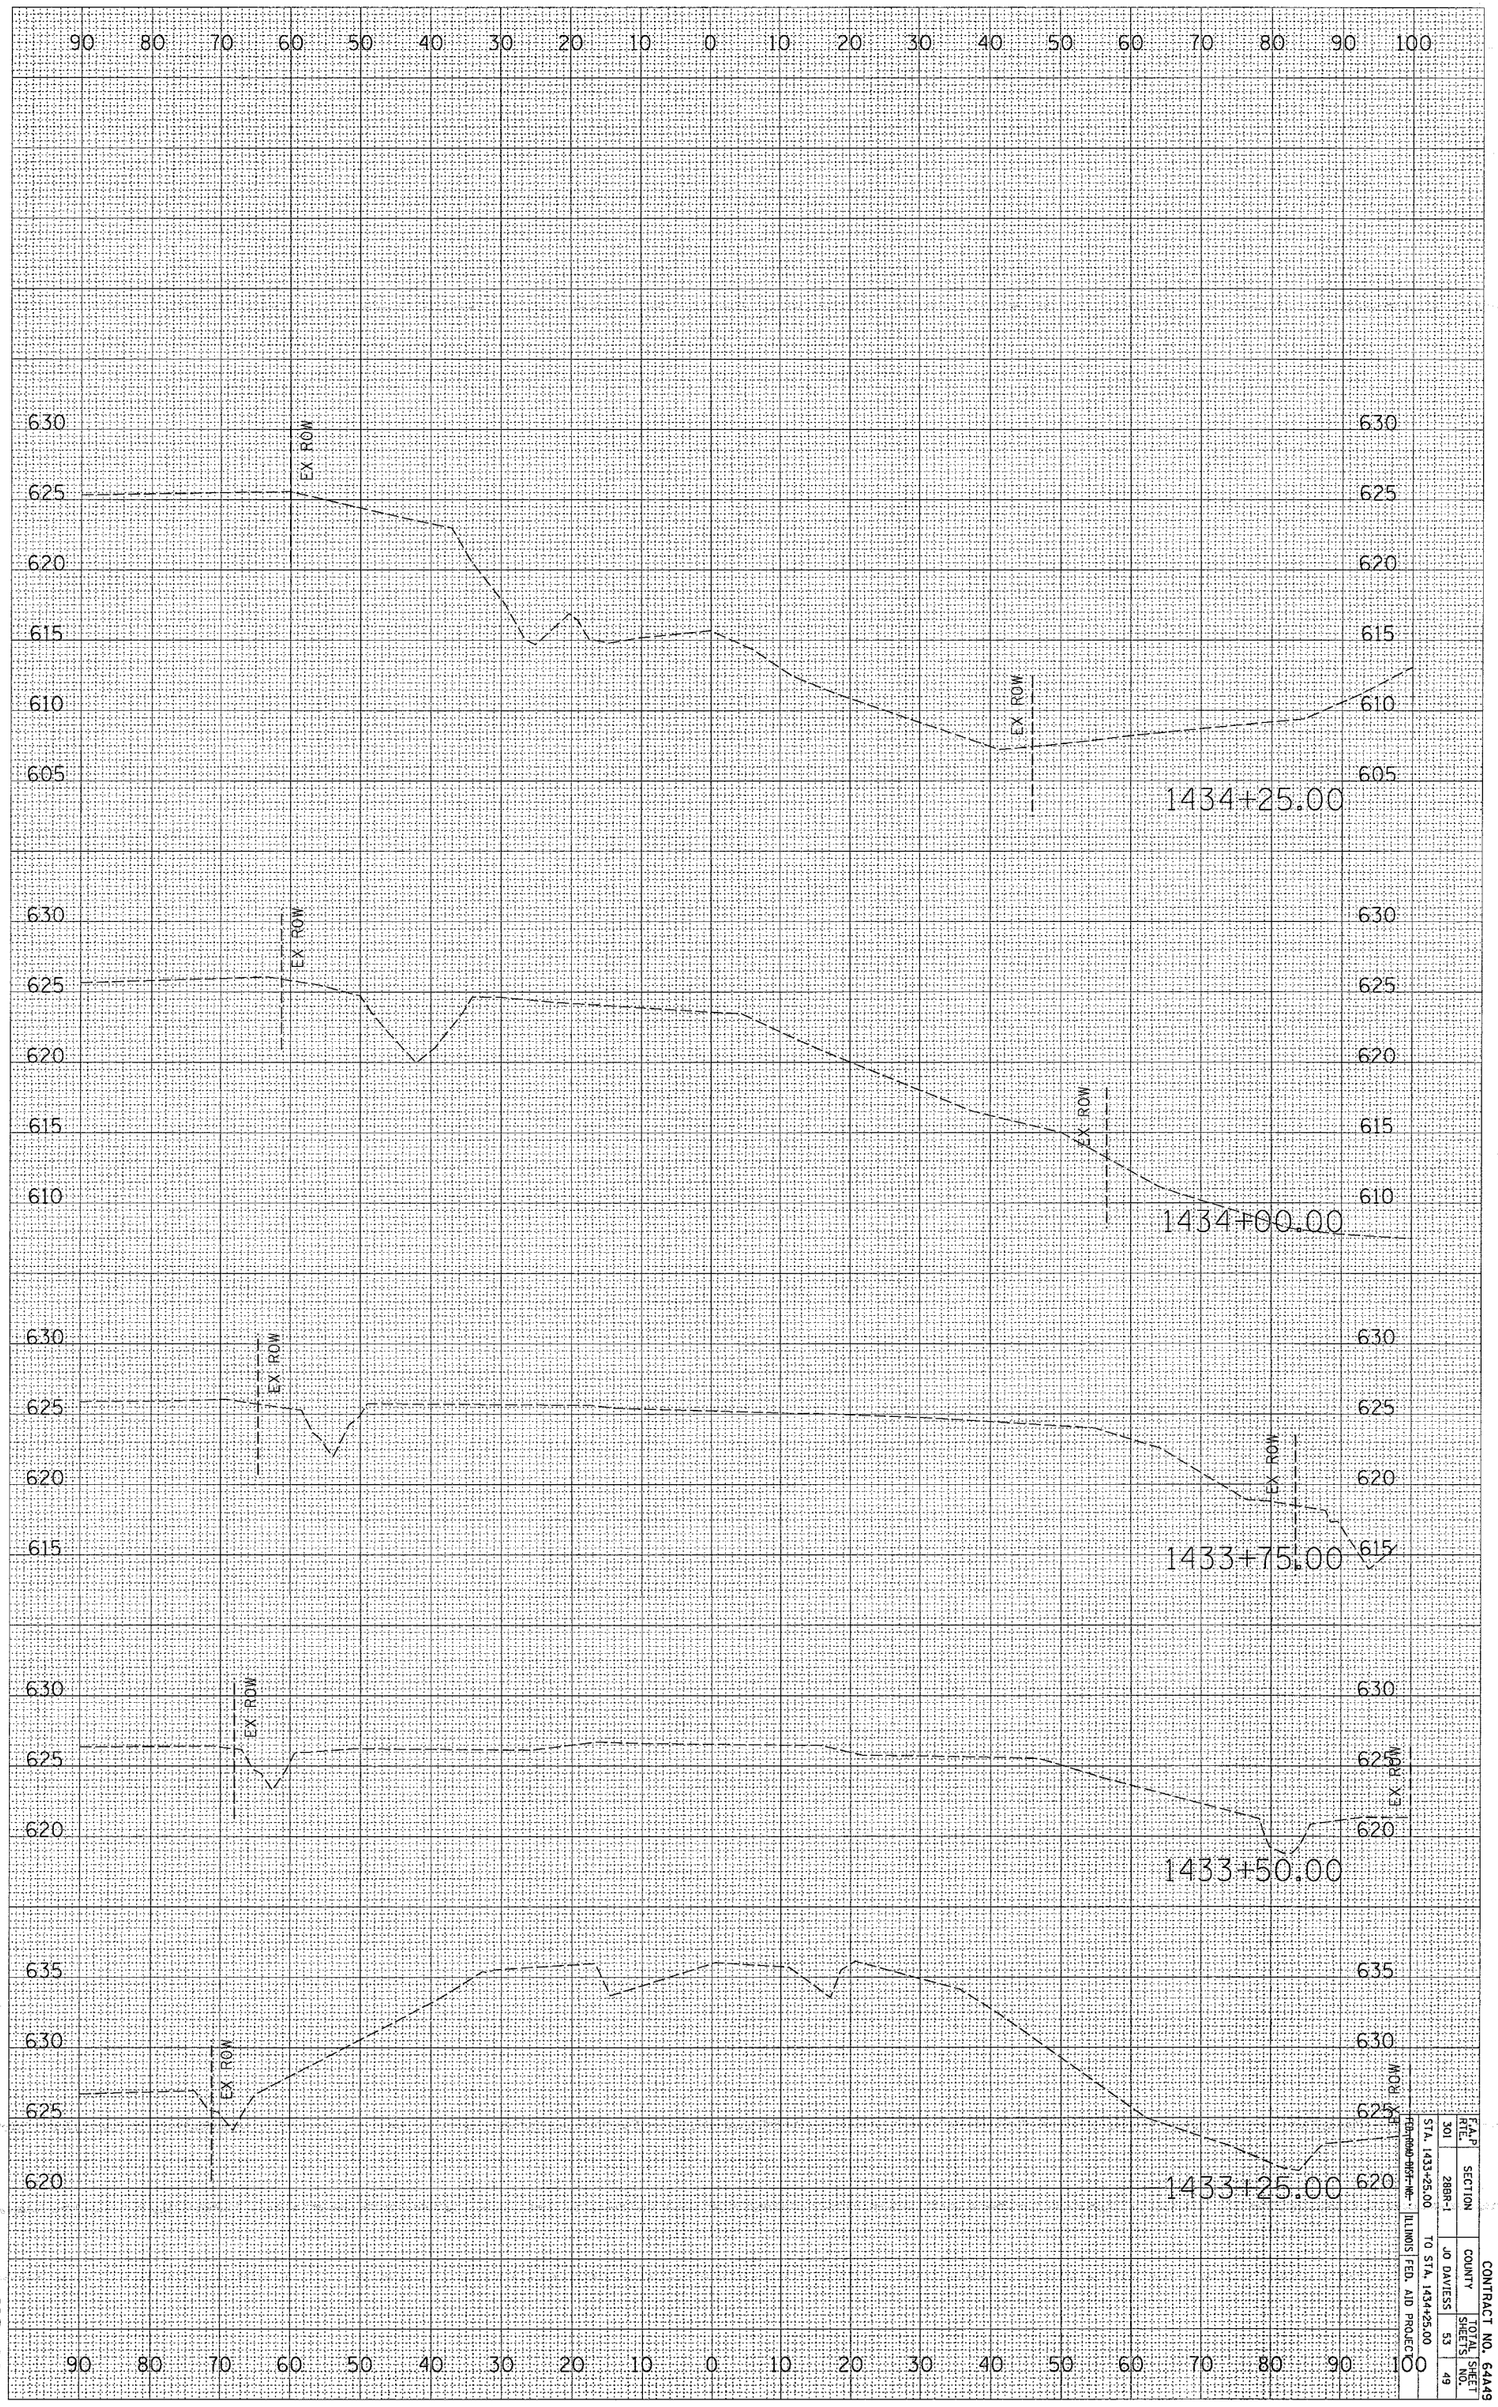

CONTRACT NO. 64A49

F.A.P RTE.	SECTION	COUNTY	TOTAL SHEETS	SHEET NO.
301	28BR-1	JO DAVIESS	53	49

STA. 1433+25.00 TO STA. 1434+25.00

FED. ROAD DIST. NO. ILLINOIS FED. AID PROJECT

US 20