CONTRACT NO. 64B37

F.A.P RTE.	SECTION	COUNTY	TOTAL SHEETS	SHEET NO.
567	(141-1)M	OGLE	73	61
STA. 14+50.0000		TO STA. 15+00.0000		
FED. ROAD DIST. NO.	ILLINOIS	FED. AID PROJECT		

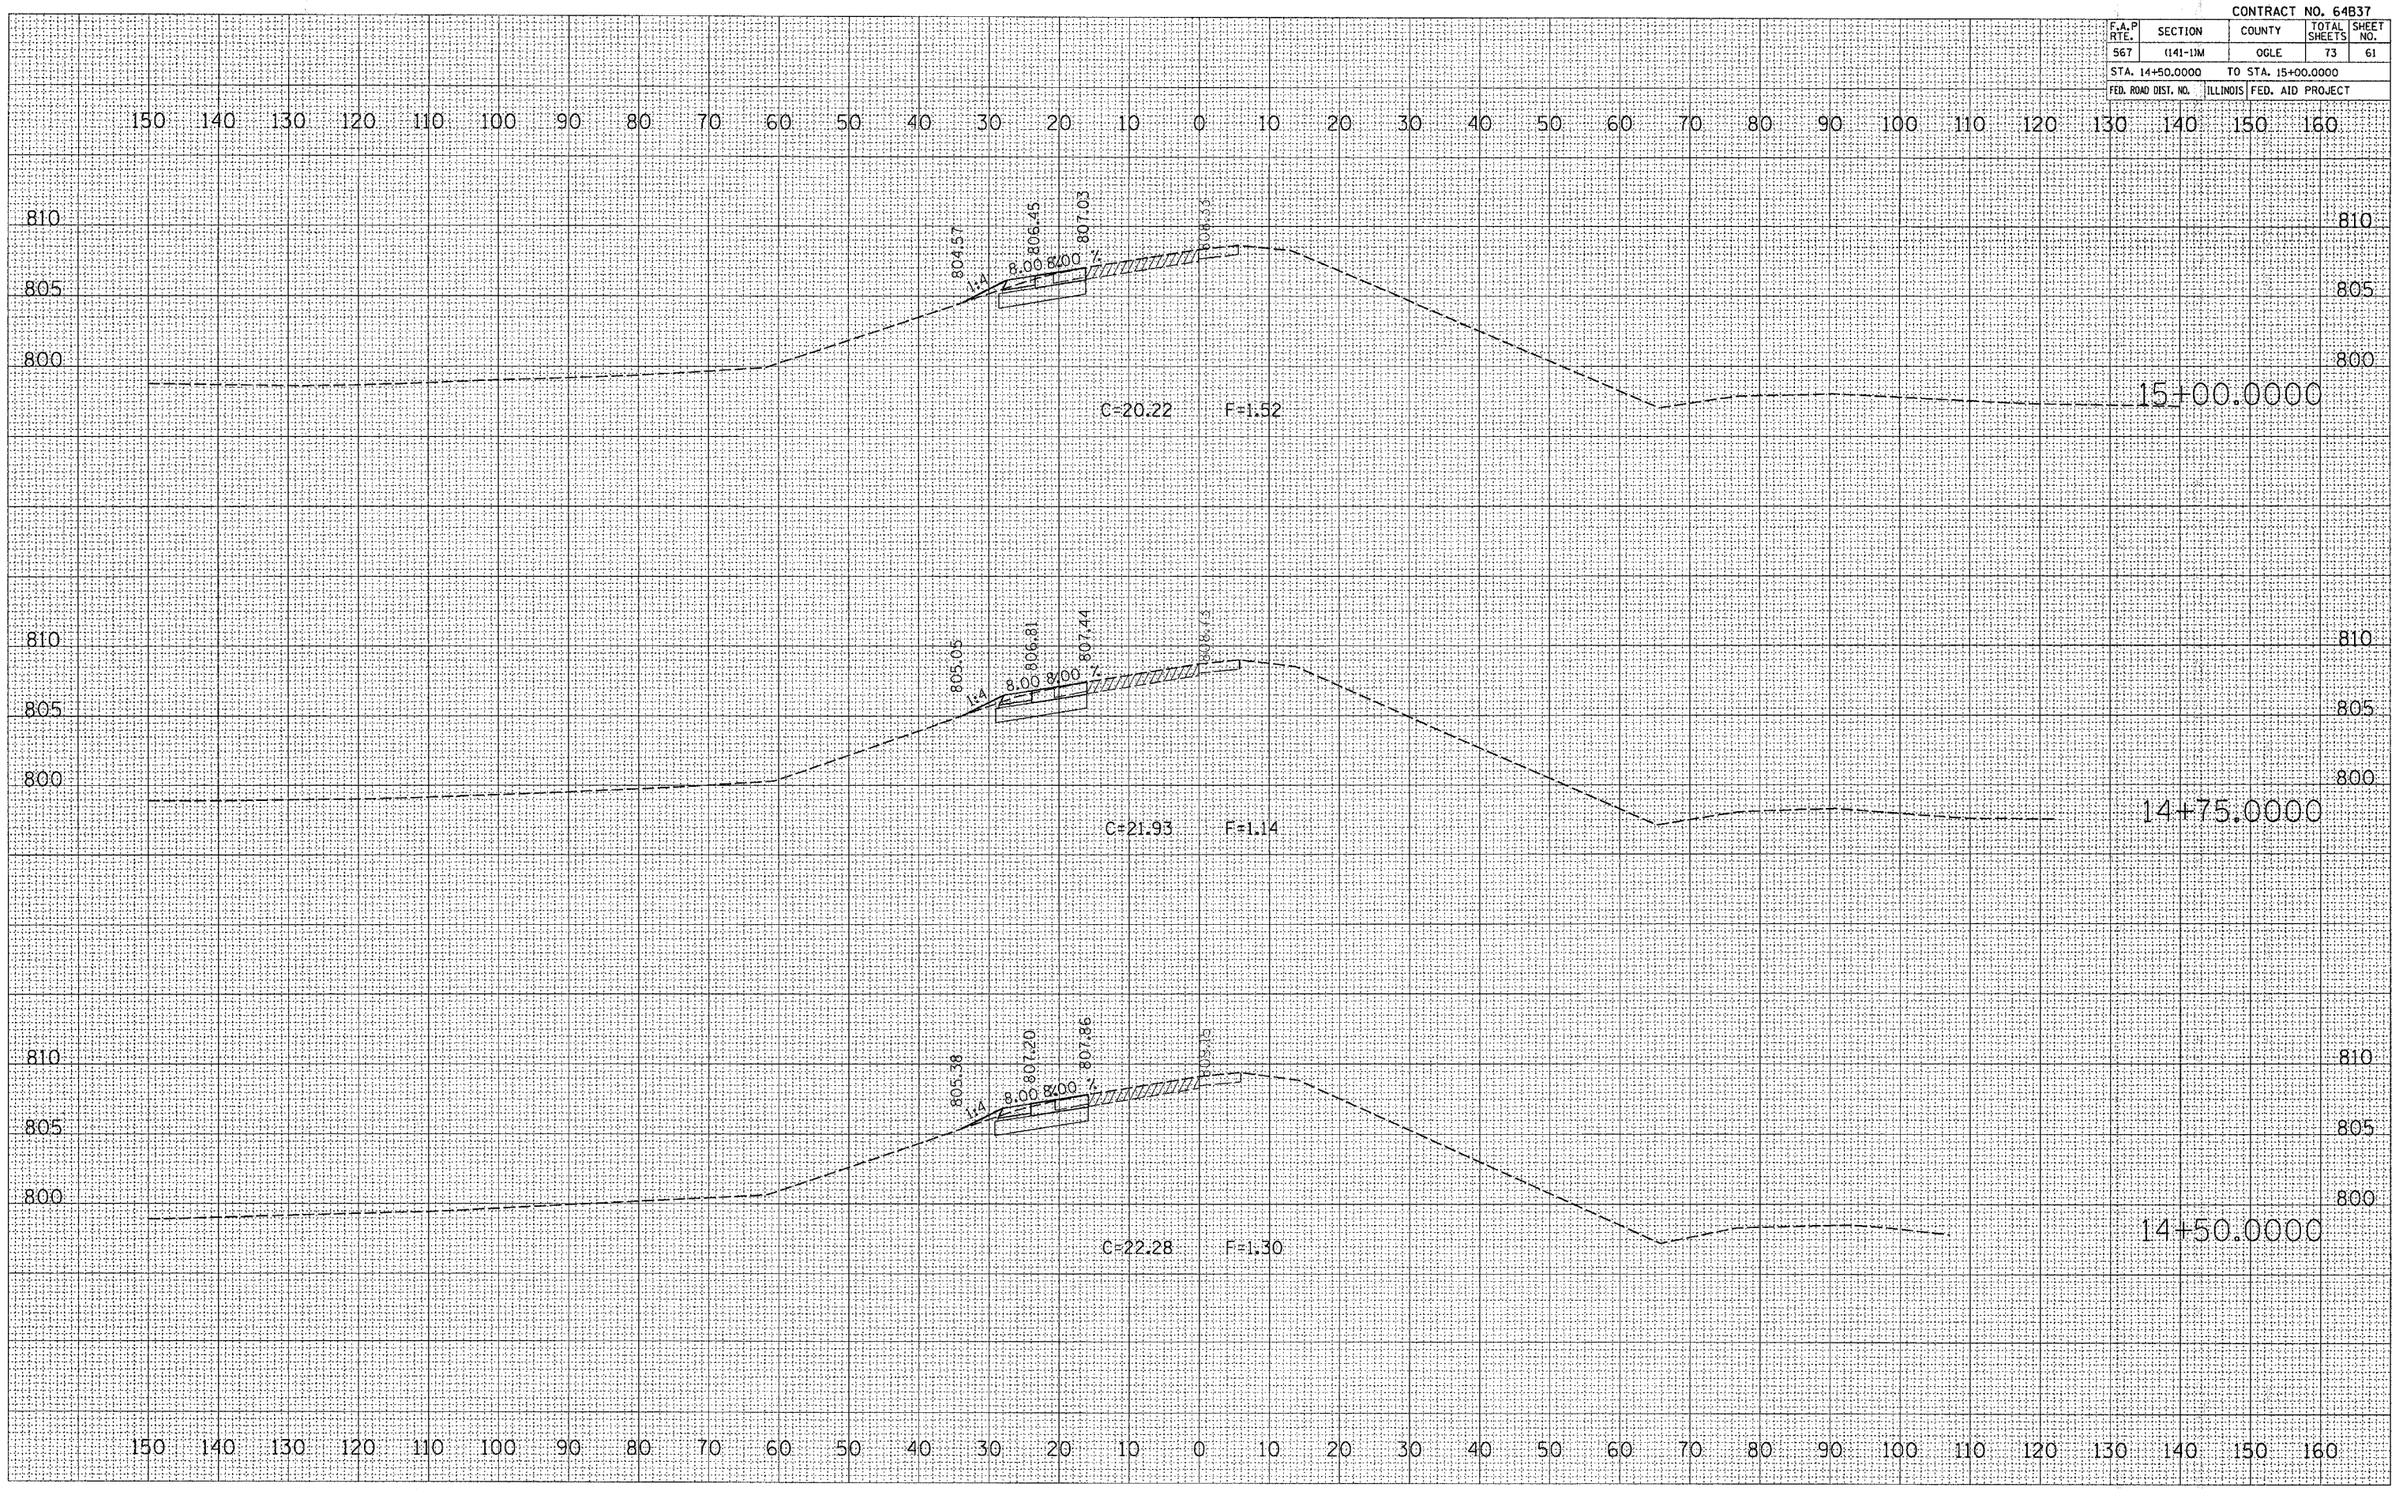

FINAL SURVEY NOTE BOOK NO. | SURVEYED | PLOTTED | TEMPLATE | AREAS | AREAS CHECKED | BY | DATE

ORIGINAL SURVEY NOTE NO. | SURVEYED | PLOTTED | TEMPLATE | AREAS | AREAS CHECKED | BY | DATE

PLOT DATE = Thu Mar 30 13:57:34 2006
FILE NAME = c:\projects\p210005\s10005xs1.dgn
PLOT SCALE = 10.0000 ' / IN.
USER NAME = dossdd

NE-RAMP