CONTRACT NO. 64B37

F.A.P RTE.	SECTION	COUNTY	TOTAL SHEETS	SHEET NO.
567	(141-1)M	OGLE	73	64
STA. 16+75.0000	TO STA. 17+25.0000			
FED. ROAD DIST. NO.	ILLINOIS	FED. AID PROJECT		

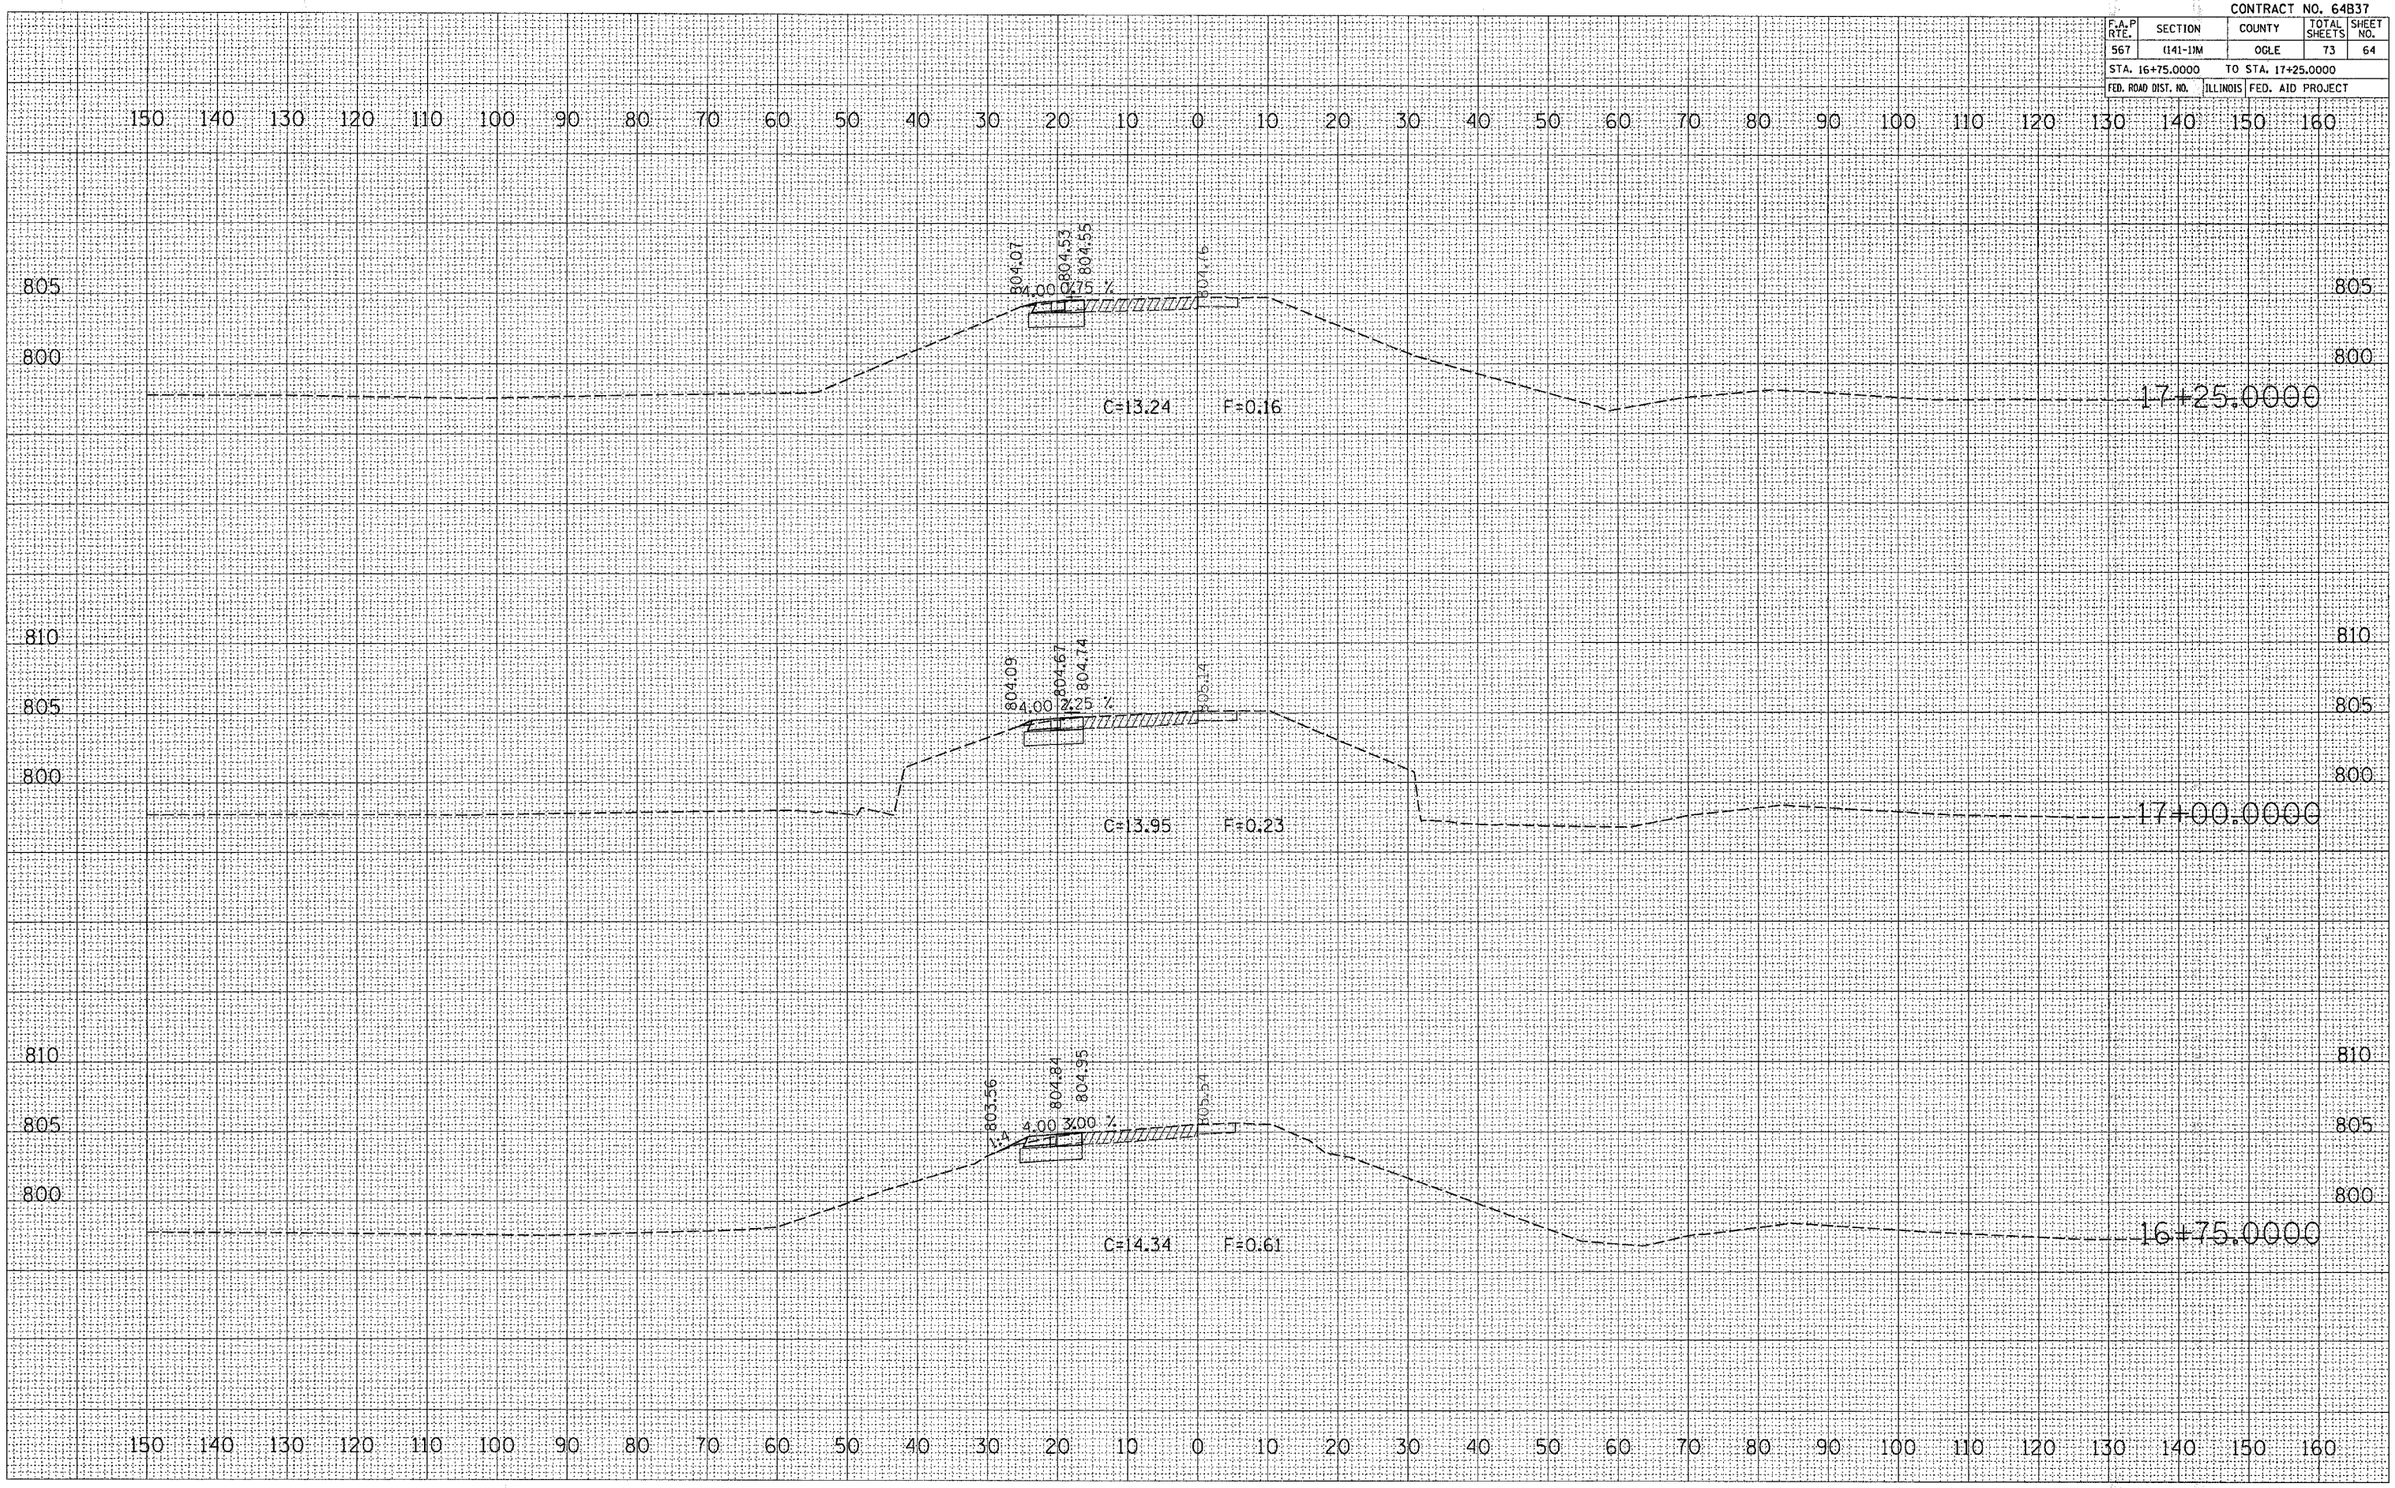

FINAL SURVEY | NOTE BOOK NO. | SURVEYED | PLOTTED | TEMPLATE | AREAS | AREAS CHECKED | BY | DATE

ORIGINAL SURVEY | NOTE NO. | SURVEYED | PLOTTED | TEMPLATE | AREAS | AREAS CHECKED | BY | DATE

PLOT DATE = Thu Mar 30 13:57:36 2006
FILE NAME = c:\projects\p2100005\s10005xs1.dgn
PLOT SCALE = 10.0000 ' / IN.
USER NAME = dossdd

NE–RAMP