CONTRACT NO. 64B37

F.A.P RTE.	SECTION	COUNTY	TOTAL SHEETS	SHEET NO.
567	(141-1)M	OGLE	73	71
STA. 120+75.0000		TO STA. 121+00.0000		
FED. ROAD DIST. NO.	ILLINOIS	FED. AID PROJECT		

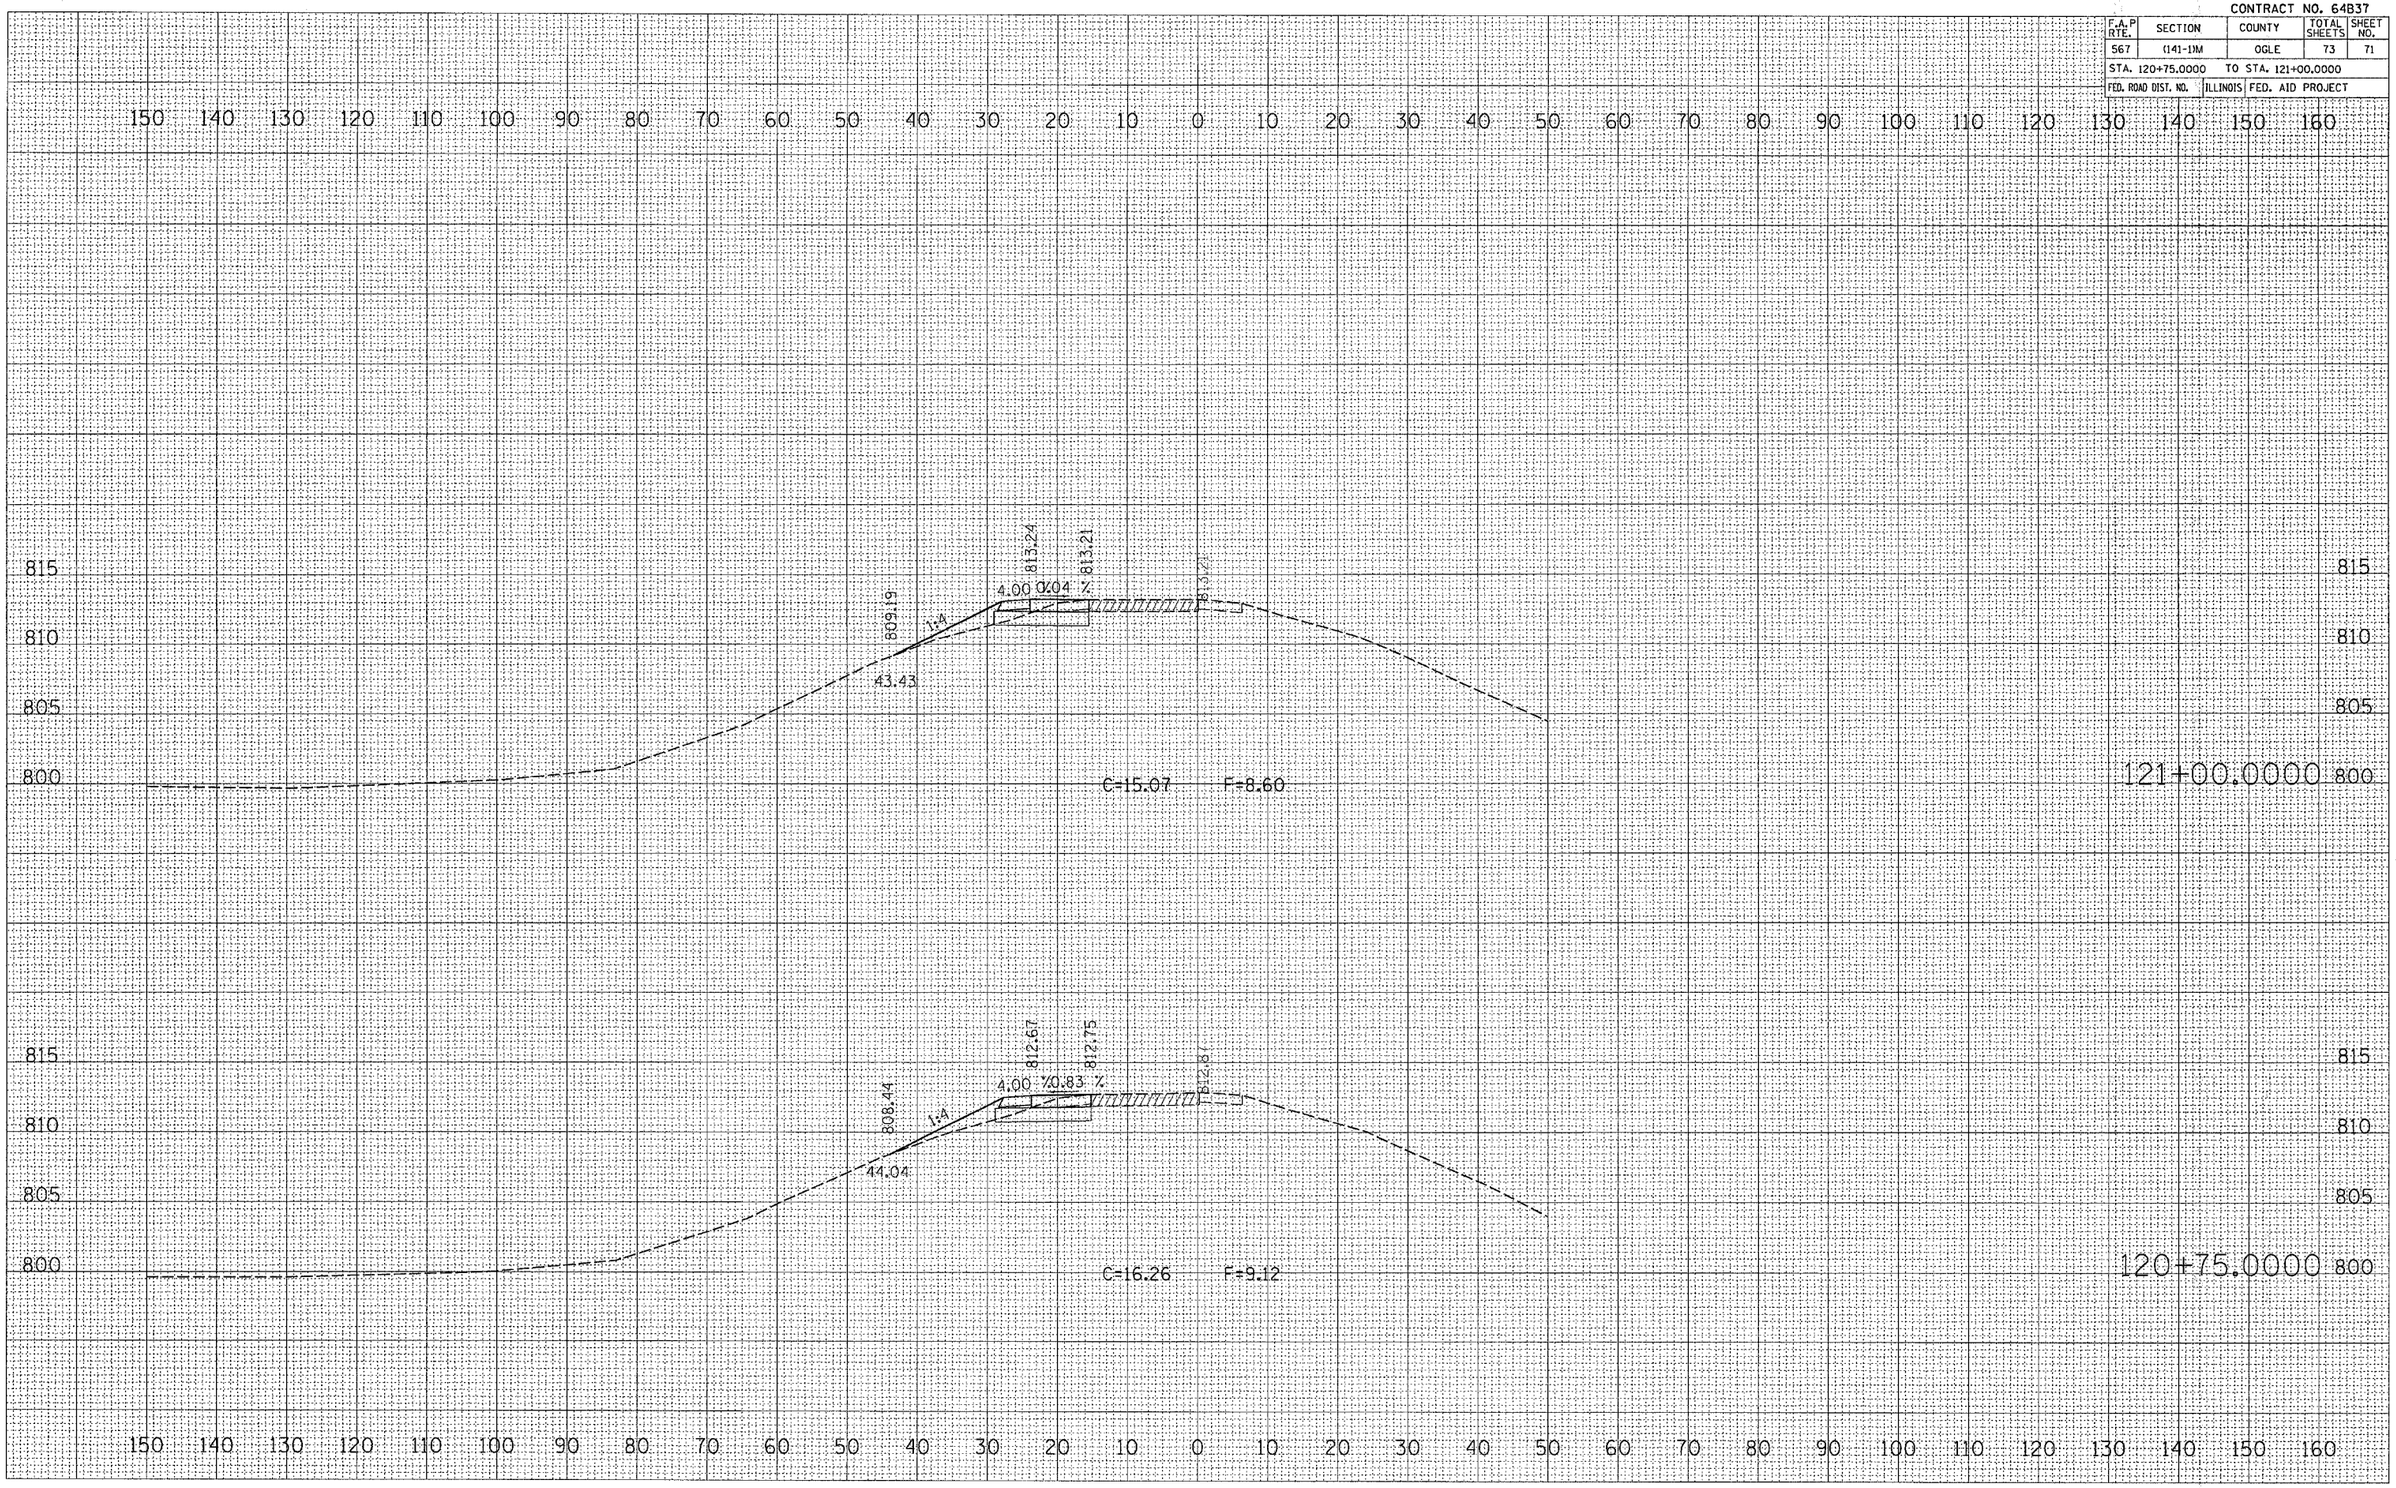

SE-RAMP

FINAL SURVEY		BY	DATE
NOTE BOOK NO.	SURVEYED		
	PLOTTED		
	TEMPLATE		
	AREAS		
	AREAS CHECKED		

ORIGINAL SURVEY		BY	DATE
NOTE BOOK NO.	SURVEYED		
	PLOTTED		
	OK TEMPLATE		
	AREAS		
	AREAS CHECKED		

PLOT DATE = Thu Mar 30 13:57:44 2006
FILE NAME = c:\projects\p210003\s10005-s2.dgn
PLOT SCALE = 10.0000 ' / IN.
USER NAME = dossmd