F.A.P. RTE.	SECTION	COUNTY	TOTAL SHEETS	SHEET NO.
315	55-2	McDONOUGH	1025	84
STA. 175+00	TO STA. 187+00			
FED. ROAD DIST. NO. 4	ILLINOIS	FED. AID PROJECT		

TRAFFIC PHASE 2

ROAD CLOSURE PHASE 1

TEMPORARY CLOSURE

TYPE III BARRICADE

CONSTRUCTION:
STAGE II PHASE 1
1. CLOSE TWP. RD. 350E.
   COMPLETE PAVING IN THE IL. ROUTE 336 INTERSECTION.
2. REOPEN TWP. RD. 350E TO TRAFFIC.
   REPLACE TYPE III BARRICADES.
3. CONTINUE WITH PAVING IL. ROUTE 336

TRAFFIC:
STAGE II PHASE 1
1. TEMPORARY CLOSURE OF TWP. RD. 350E
   FOR IL. ROUTE 336 SURFACE PAVING.
   HWY. STD. BLR-22
2. TWP. RD. 350E OPEN.
3. REMOVE TEMPORARY SIGNS

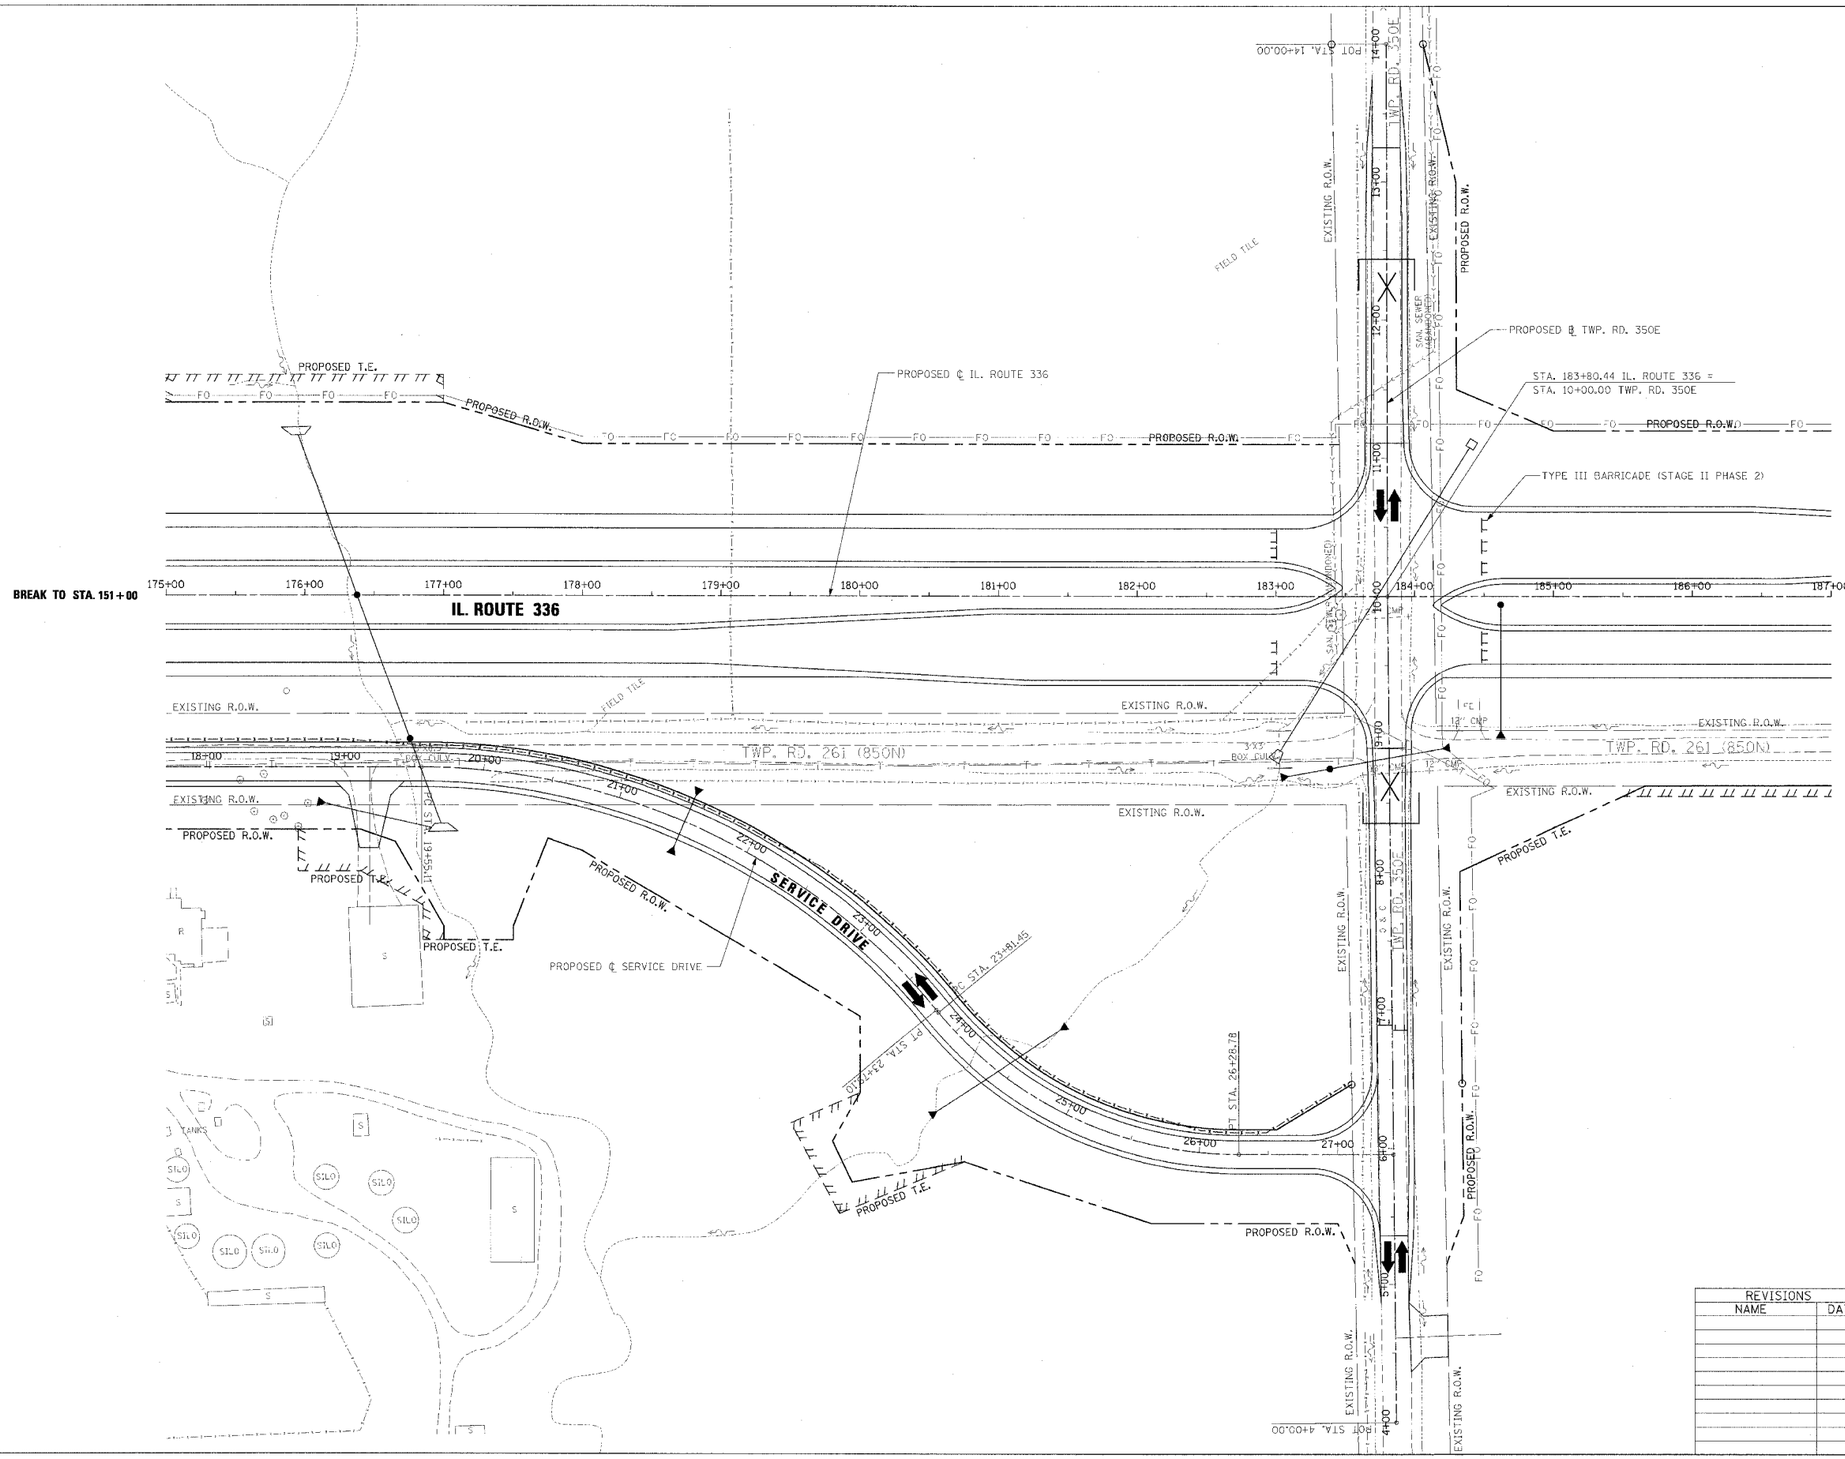

N

25 0 50 125

SCALE IN FEET

REVISIONS NAME	DATE

ILLINOIS DEPARTMENT OF TRANSPORTATION

MAINTENANCE OF TRAFFIC – STAGE II
IL. ROUTE 336
STA. 175+00 TO STA. 187+00

DRAWN BY

DATE 3/30/06

CHECKED BY

mt-11-19-04.dgn 3/30/2006 6:05:19 AM