F.A.P. RTE.	SECTION	COUNTY	TOTAL SHEETS	SHEET NO.
315	55-2	McDONOUGH	1025	86
STA. 321+00		TO STA. 329+50		
FED. ROAD DIST. NO. 4	ILLINOIS	FED. AID PROJECT		

CONSTRUCTION:
STAGE II
1. TEMPORARY CLOSURE OF TWP. RD. 150 FOR SURFACE PAVING ON IL. ROUTE 336.

TRAFFIC:
1. SIGNED DETOUR USING CO. HWY. 8. SEE DETAIL SHEET. SEE SPECIAL PROVISIONS FOR CLOSURE RESTRICTIONS.
2. REMOVE DETOUR AND TEMPORARY SIGNS WHEN TWP. RD. 150 IS REOPENED.

TRAFFIC CONTROL
HIGHWAY STANDARDS:
BLR-18
BLR-22.

TRAFFIC

TYPE III BARRICADE

ROAD CLOSURE

TEMPORARY CLOSURE

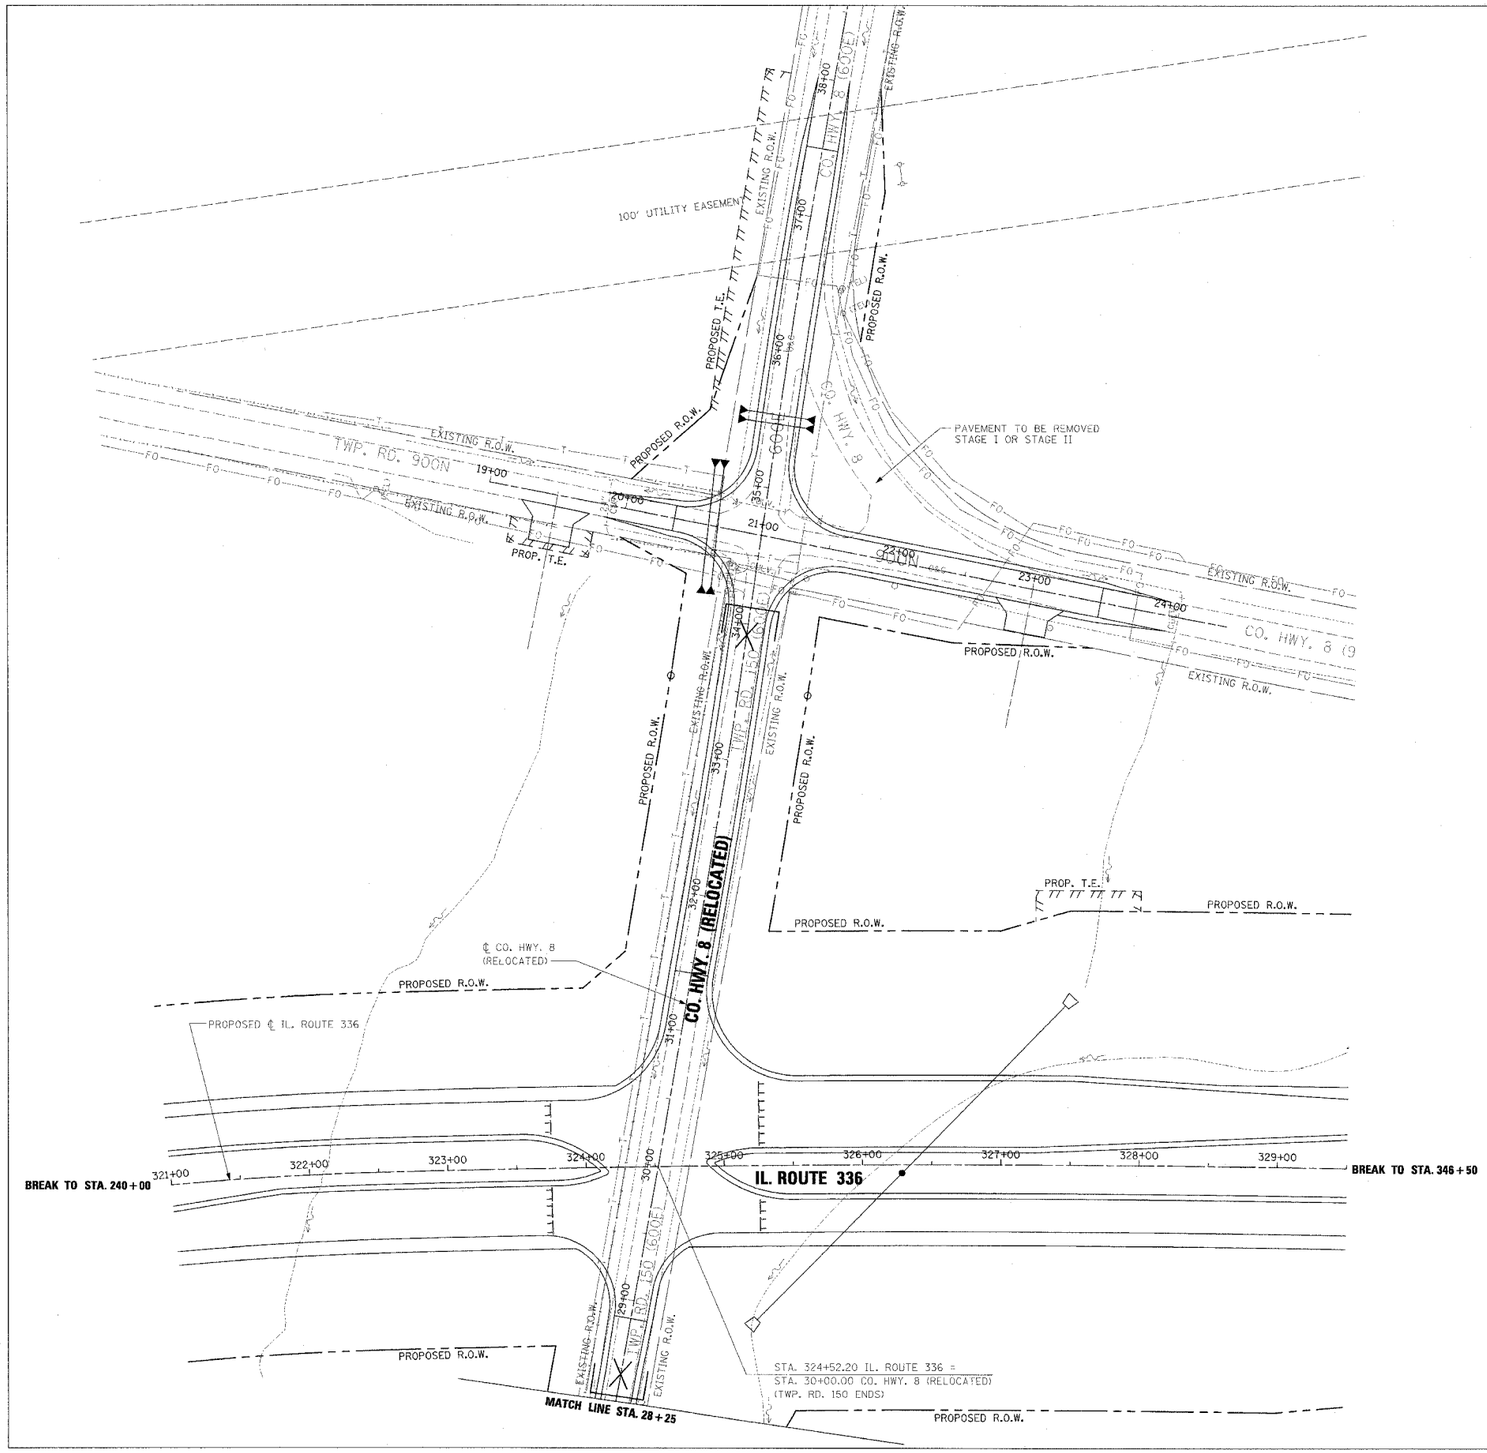

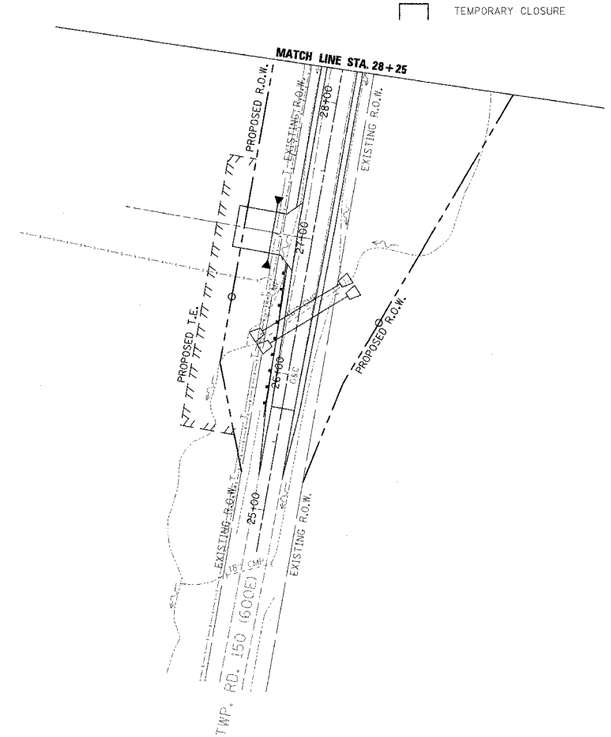

N

25 0 50 125
SCALE IN FEET

REVISIONS NAME	DATE

ILLINOIS DEPARTMENT OF TRANSPORTATION

MAINTENANCE OF TRAFFIC – STAGE II
IL. ROUTE 336
STA.321+00 TO STA. 329+50

DATE 3/30/06

DRAWN BY

CHECKED BY