F.A.P. RTE.	SECTION	COUNTY	TOTAL SHEETS	SHEET NO.
315	55-2	McDONOUGH	1025	245
STA. 71+00		TO STA. 84+00		
FED. ROAD DIST. NO. 4	ILLINOIS	FED. AID PROJECT		

PERMANENT EROSION CONTROL LEGEND

AGGREGATE DITCH (TO BE PLACED UPON COMPLETION OF DITCH CUT)

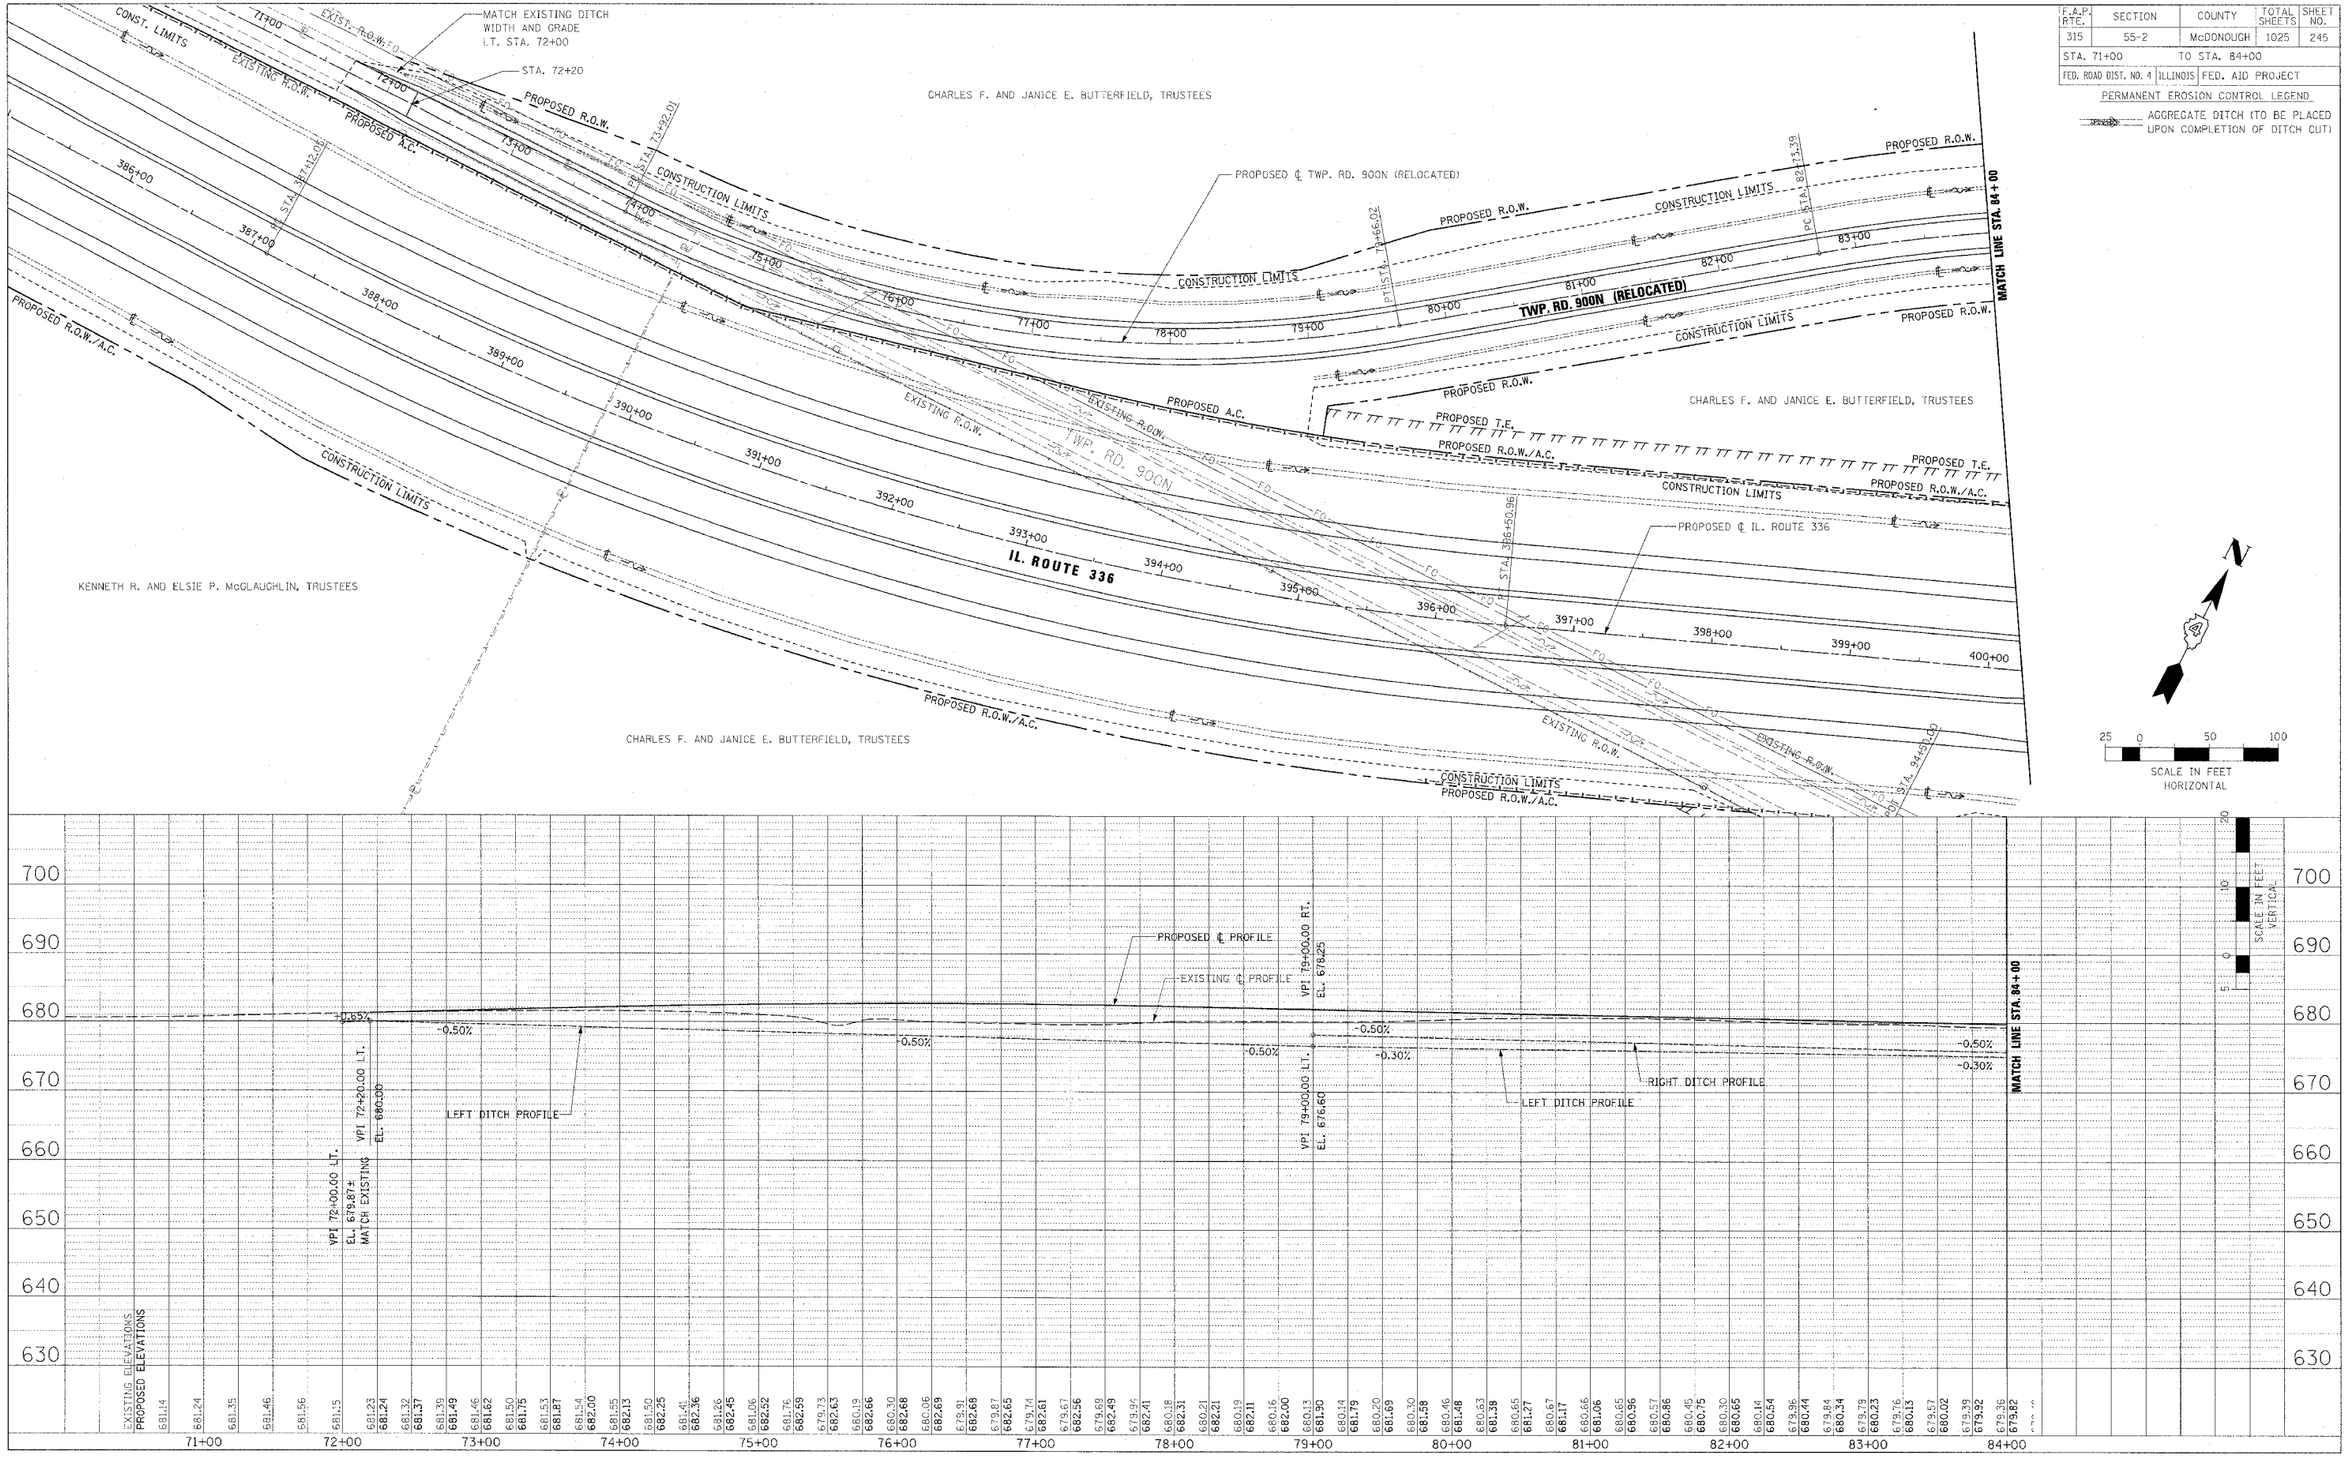

DRAINAGE PLAN AND PROFILE – TWP. RD. 900N (RELOCATED) – STA. 71+00 TO STA. 84+00

900n-dr01.dgn 3/30/2006 2:41:05 PM