F.A.P. RTE.	SECTION	COUNTY	TOTAL SHEETS	SHEET NO.
315	55-2	McDONOUGH	1025	269
STA. 269+00	TO STA. 281+00			
FED. ROAD DIST. NO. 4	ILLINOIS	FED. AID PROJECT		

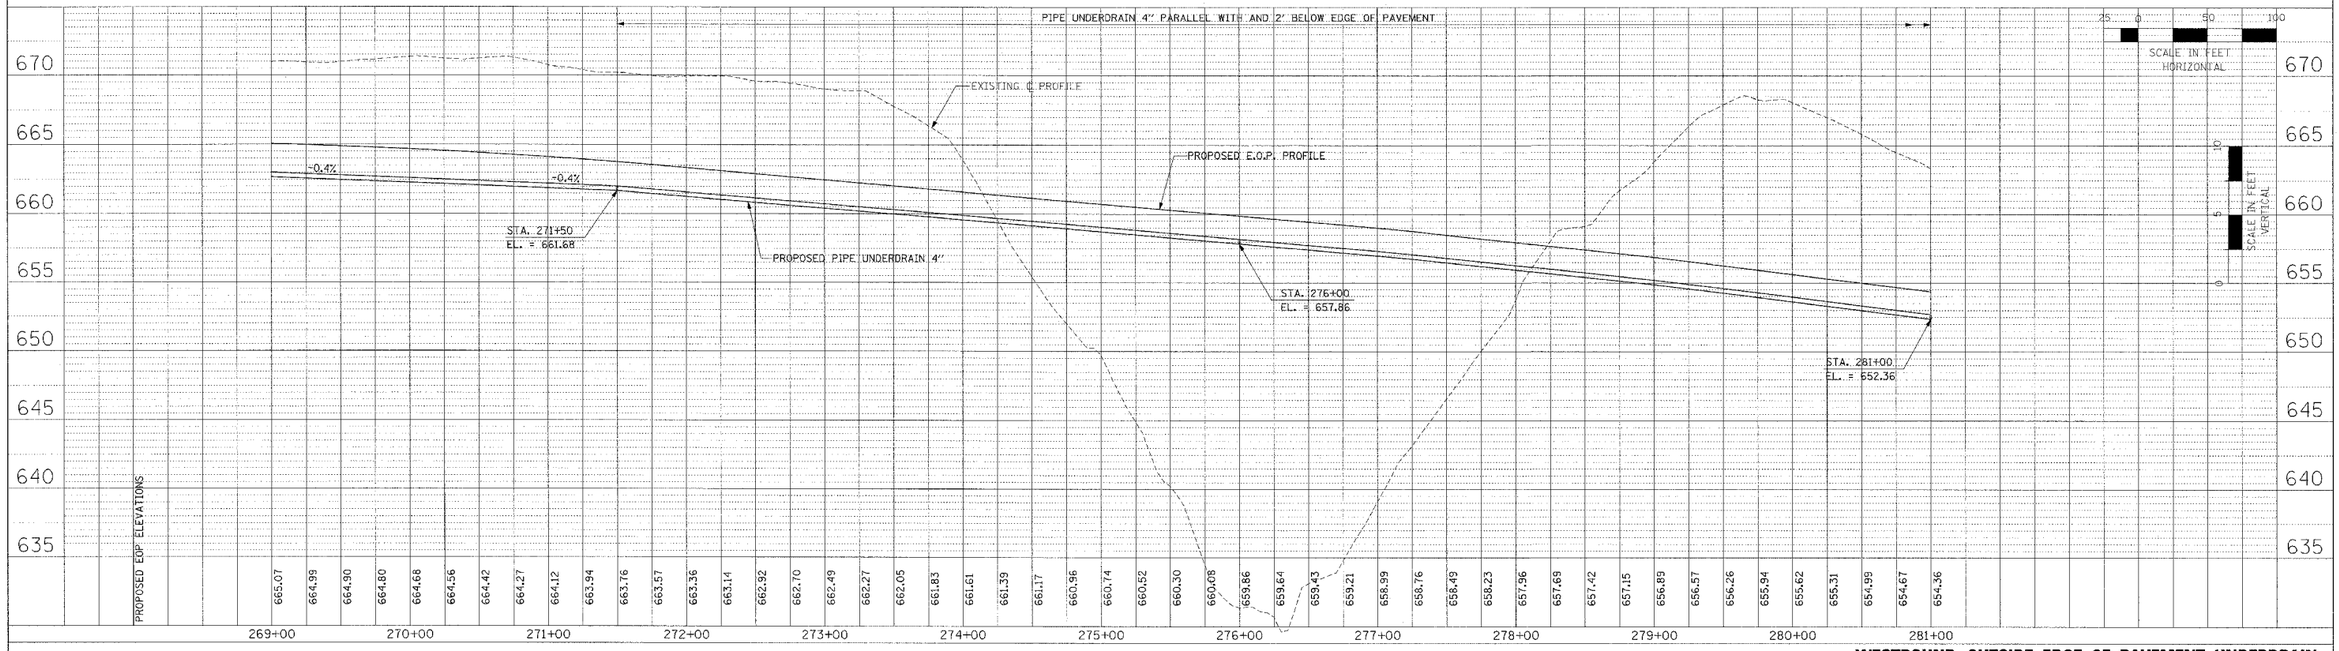

WESTBOUND OUTSIDE EDGE OF PAVEMENT UNDERDRAIN

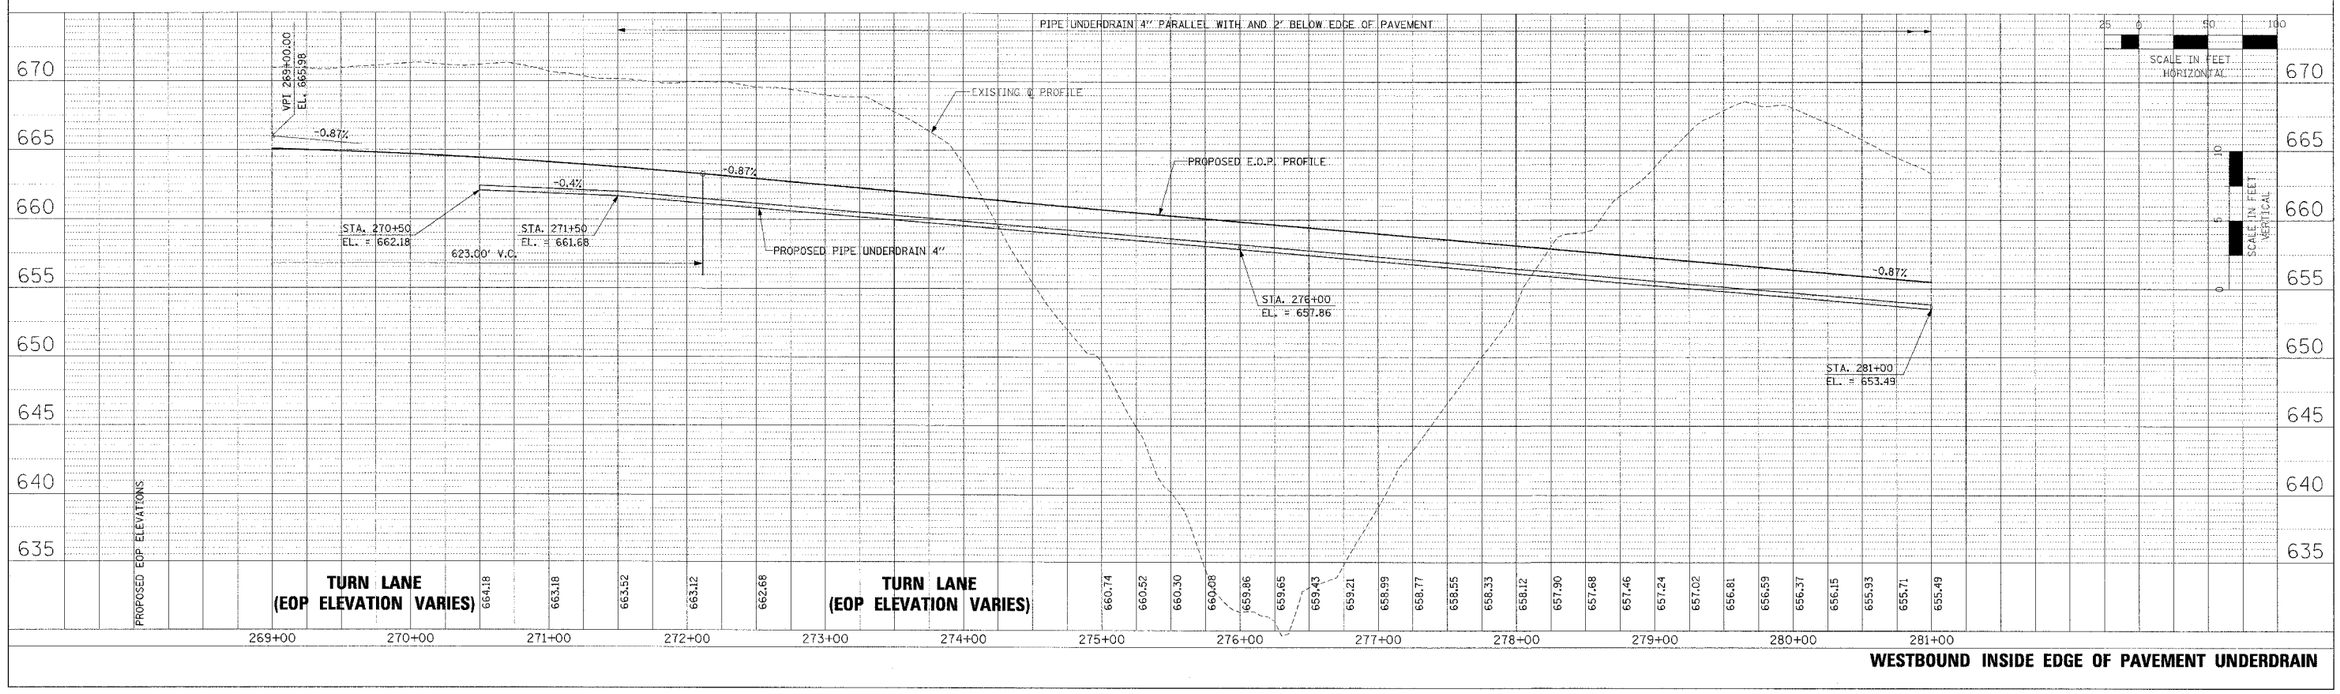

WESTBOUND INSIDE EDGE OF PAVEMENT UNDERDRAIN

PIPE UNDERDRAIN PROFILES – IL. ROUTE 336 – WESTBOUND STA. 269+00 TO STA. 281+00

336d14w0.dgn 3/30/2006 5:46:20 AM