F.A.P. RTE.	SECTION	COUNTY	TOTAL SHEETS	SHEET NO.
315	55-2	McDONOUGH	1025	284
STA. 411+00		TO STA. 423+00		
FED. ROAD DIST. NO. 4	ILLINOIS	FED. AID PROJECT		

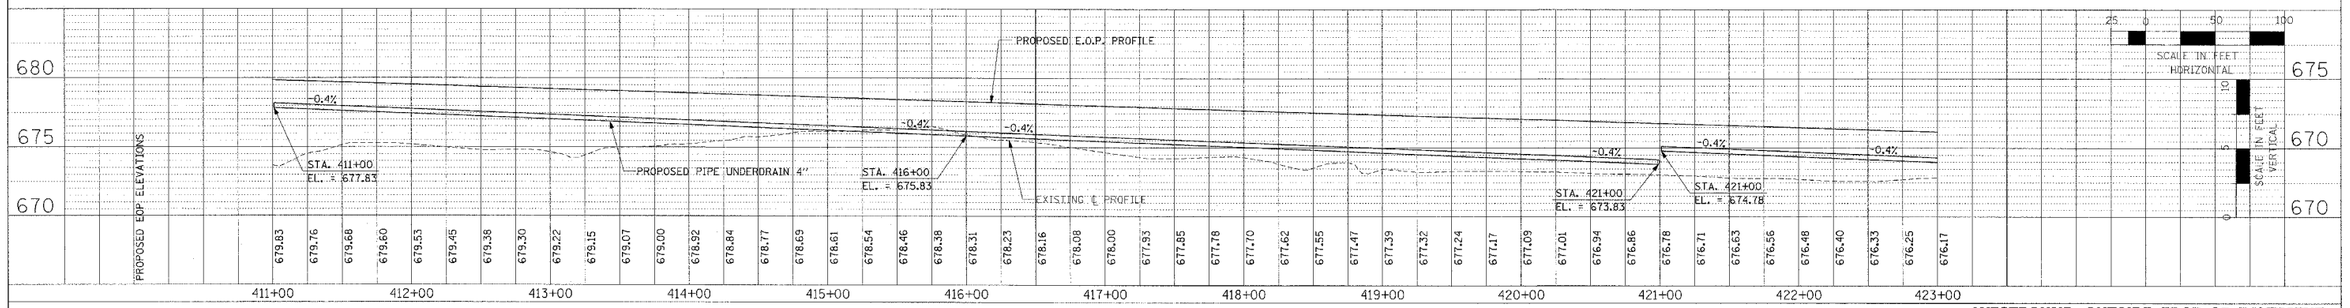

WESTBOUND OUTSIDE EDGE OF PAVEMENT

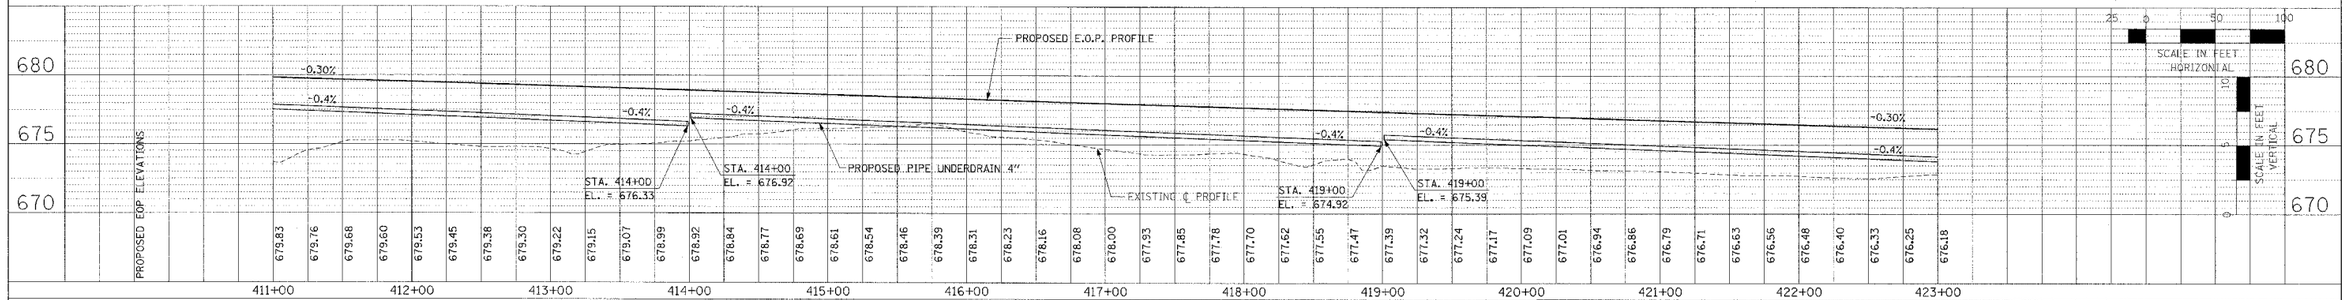

WESTBOUND INSIDE EDGE OF PAVEMENT

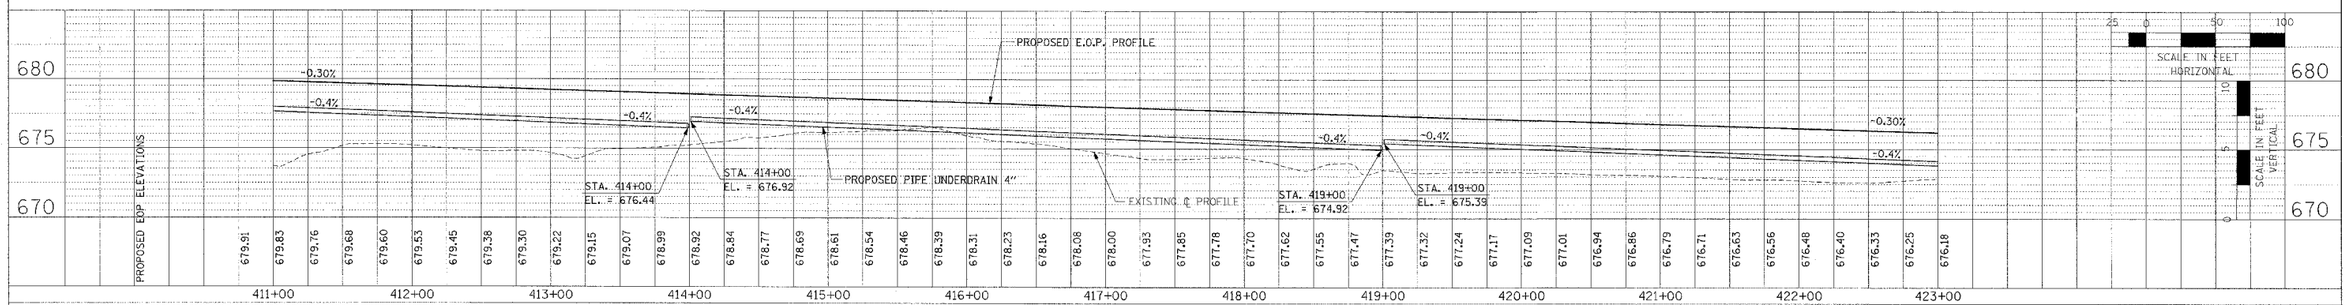

EASTBOUND INSIDE EDGE OF PAVEMENT

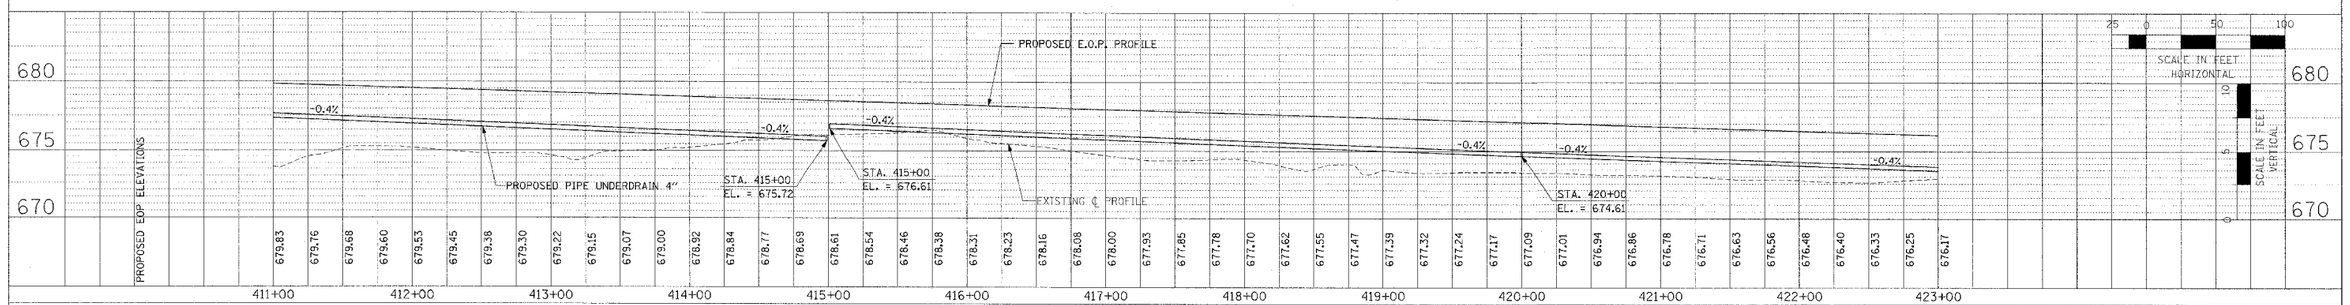

EASTBOUND OUTSIDE EDGE OF PAVEMENT

PIPE UNDERDRAIN PROFILES – IL. ROUTE 336 – STA. 411+00 TO STA. 423+00

336ud26.dgn 3/30/2006 5:47:24 AM