F.A.P. RTE.	SECTION	COUNTY	TOTAL SHEETS	SHEET NO.
315	55-2	McDONOUGH	1025	319
STA. 221+00		TO STA. 233+00		
FED. ROAD DIST. NO. 4	ILLINOIS	FED. AID PROJECT		

TEMPORARY EROSION CONTROL LEGEND

- TEMPORARY DITCH CHECK
- INLET AND PIPE PROTECTION
- EROSION CONTROL BLANKET
- HD HEAVY DUTY EROSION CONTROL BLANKET
- AGGREGATE DITCH (TO BE PLACED UPON COMPLETION OF DITCH CUT)
- PERIMETER EROSION BARRIER

PLAN

BY	DATE

SURVEYED
DRAWN
CHECKED
QUANTITIES
NOTE BOOK
NO.

PROFILE

BY	DATE

SURVEYED
DRAWN
CHECKED
QUANTITIES
NOTE BOOK
NO.

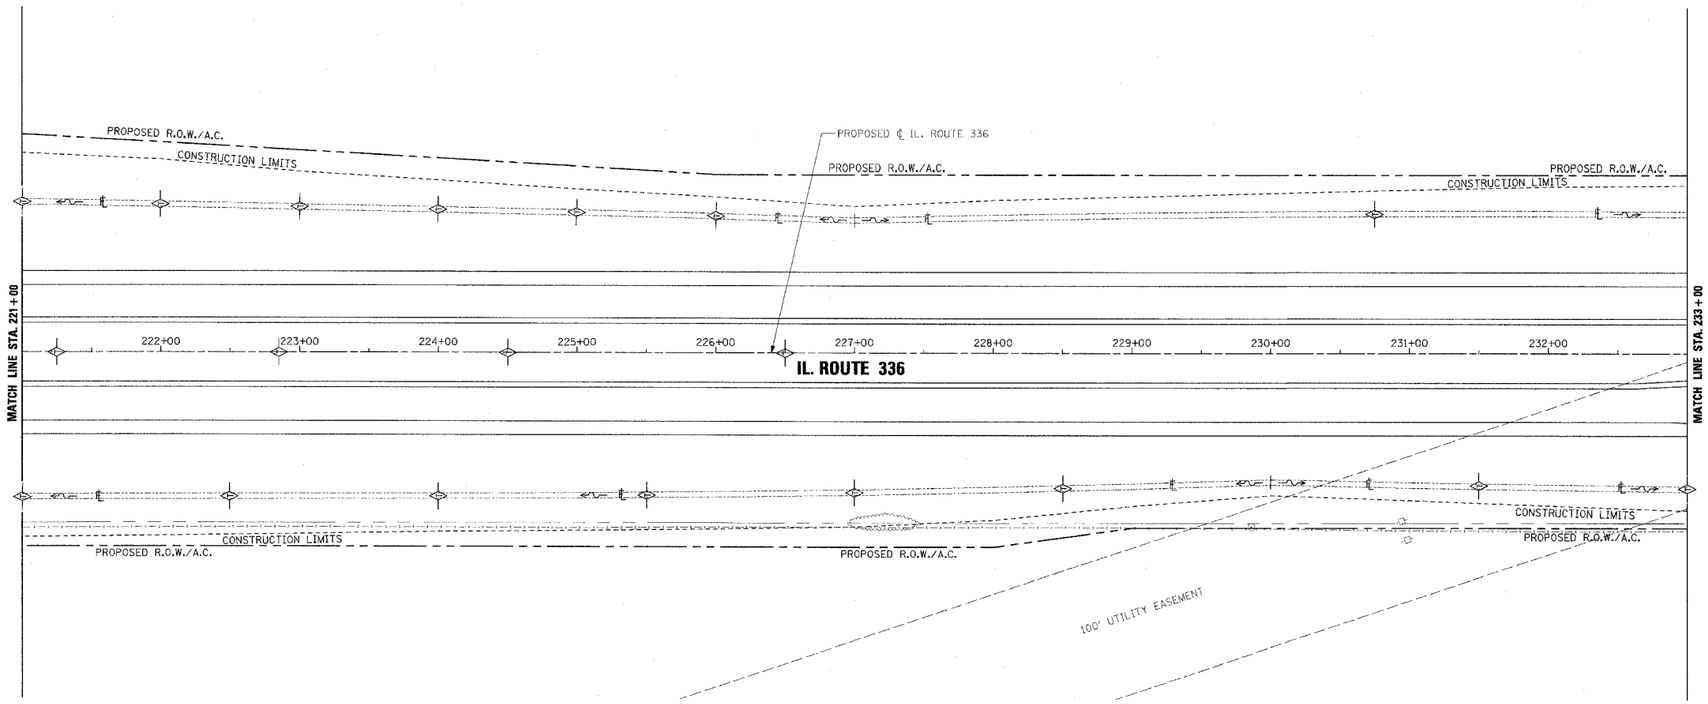

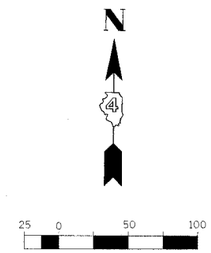

25 0 50 100
SCALE IN FEET
HORIZONTAL

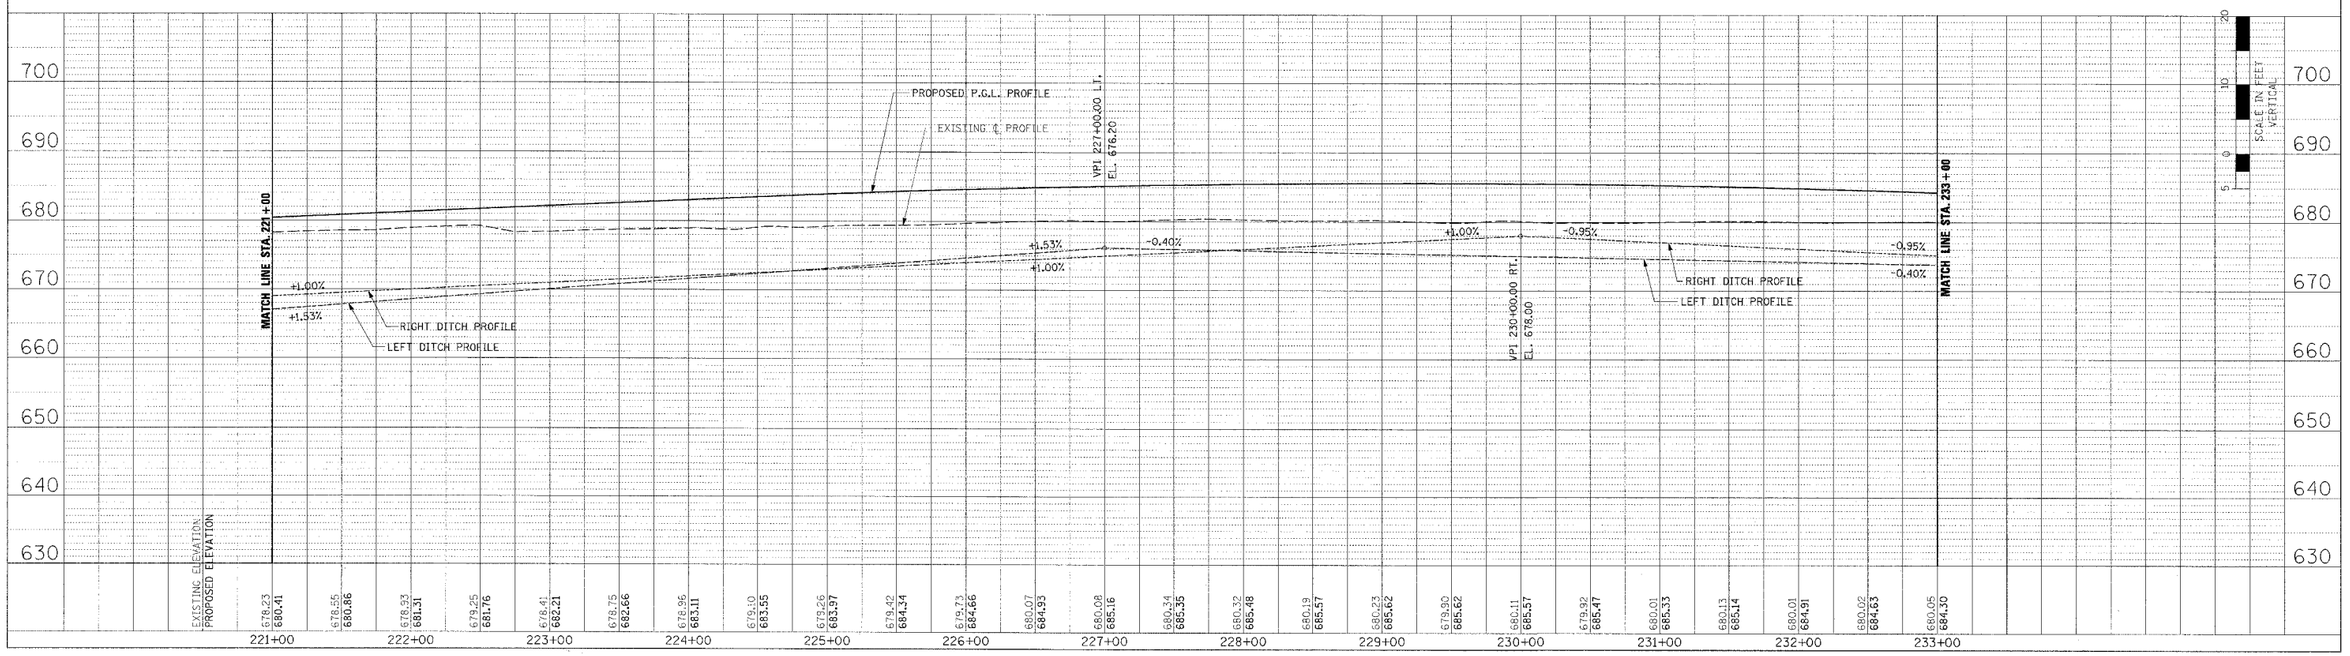

20 10 5 0
SCALE IN FEET
VERTICAL

EROSION CONTROL PLAN AND PROFILE – IL. ROUTE 336 – STA. 221+00 TO STA. 233+00