F.A.P. RTE.	SECTION	COUNTY	TOTAL SHEETS	SHEET NO.
315	55-2	McDONOUGH	1025	334
STA. 399+00	TO STA. 411+00			
FED. ROAD DIST. NO. 4	ILLINOIS	FED. AID PROJECT		

TEMPORARY EROSION CONTROL LEGEND

- TEMPORARY DITCH CHECK
- INLET AND PIPE PROTECTION
- EROSION CONTROL BLANKET
- HD HEAVY DUTY EROSION CONTROL BLANKET
- AGGREGATE DITCH (TO BE PLACED UPON COMPLETION OF DITCH CUT)
- PERIMETER EROSION BARRIER

PLAN

BY	DATE
SURVEYED	
DRAWN	
ALIGNMENT CHECKED	
P.I. NO. PLACED	
P.O.T. PLACED	
NOTE BOOK	
NO.	

PROFILE

BY	DATE
SURVEYED	
DRAWN	
GRADES CHECKED	
FINAL PLOTTED	
NOTE BOOK	
NO.	

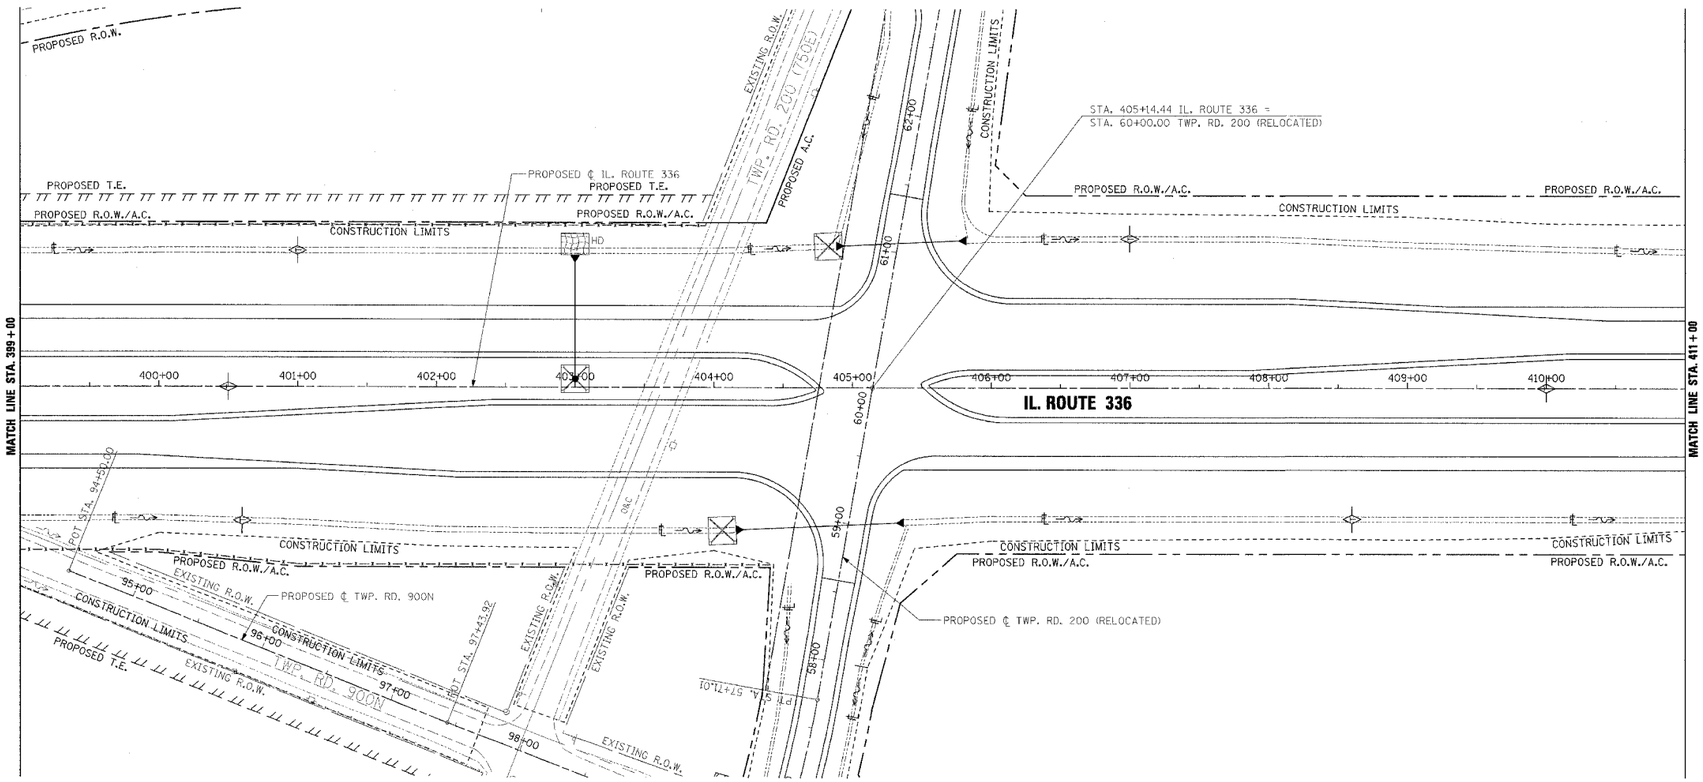

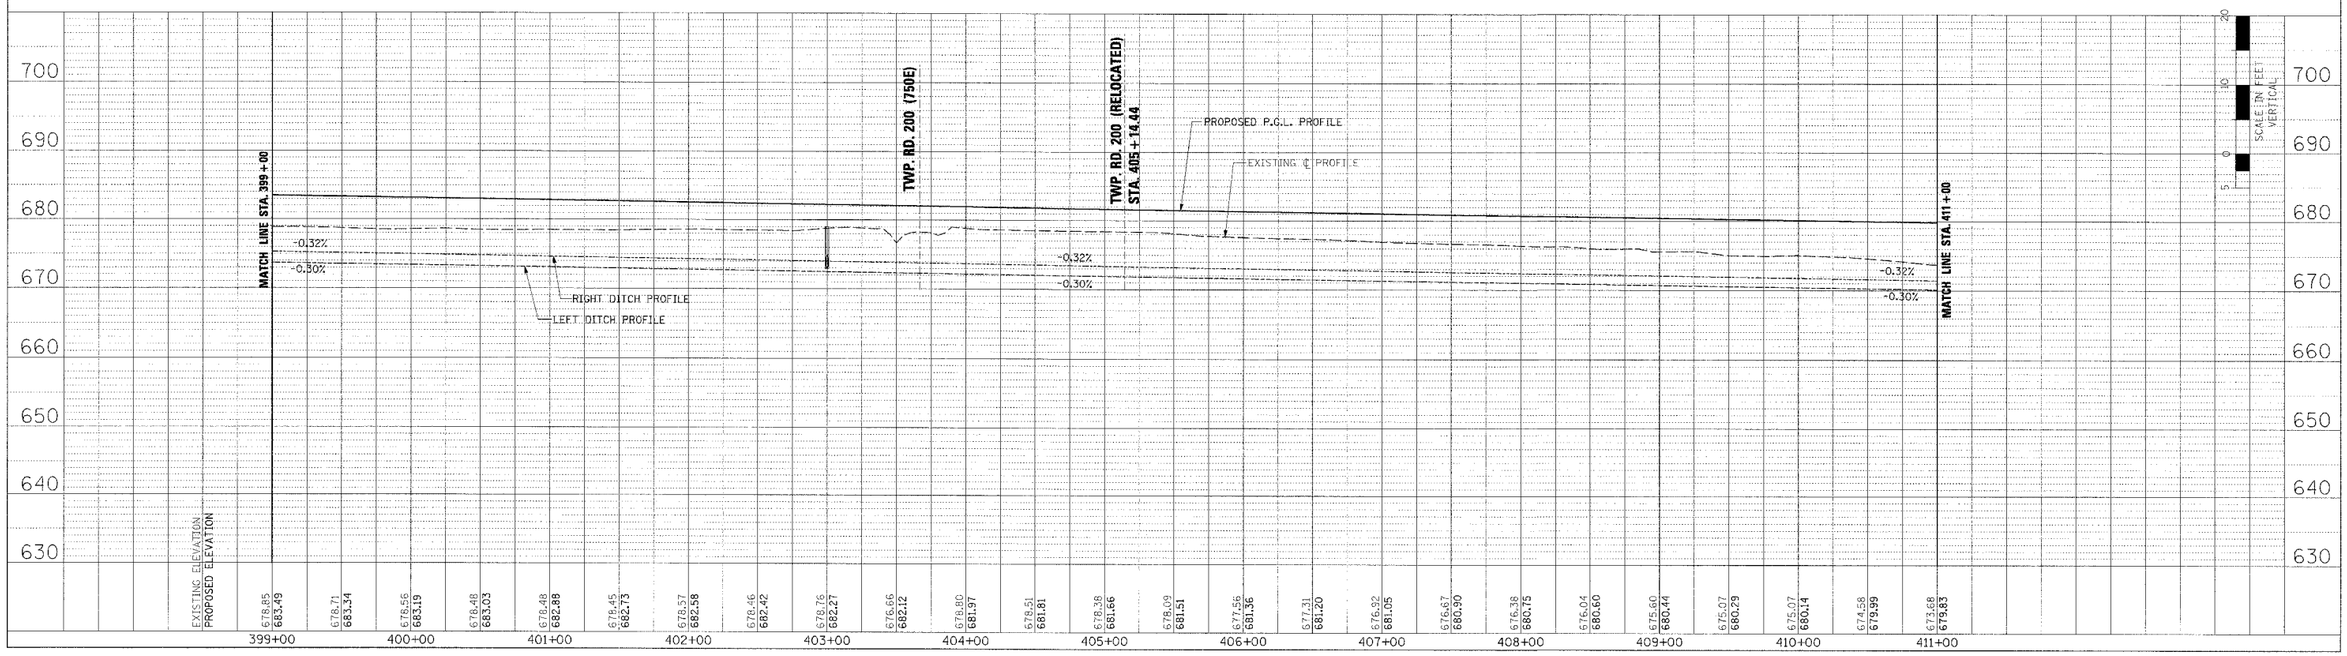

EROSION CONTROL PLAN AND PROFILE – IL. ROUTE 336 – STA. 399+00 TO STA. 411+00

336ec25.dgn 3/30/2005 6:00:48 AM