F.A.P. RTE.	SECTION	COUNTY	TOTAL SHEETS	SHEET NO.
315	55-2	McDONOUGH	1025	347
STA. 10+00		TO STA. 20+00		
FED. ROAD DIST. NO. 4	ILLINOIS	FED. AID PROJECT		

TEMPORARY EROSION CONTROL LEGEND

- TEMPORARY DITCH CHECK
- INLET AND PIPE PROTECTION
- EROSION CONTROL BLANKET
- HD HEAVY DUTY EROSION CONTROL BLANKET
- AGGREGATE DITCH (TO BE PLACED UPON COMPLETION OF DITCH CUT)
- PERIMETER EROSION BARRIER

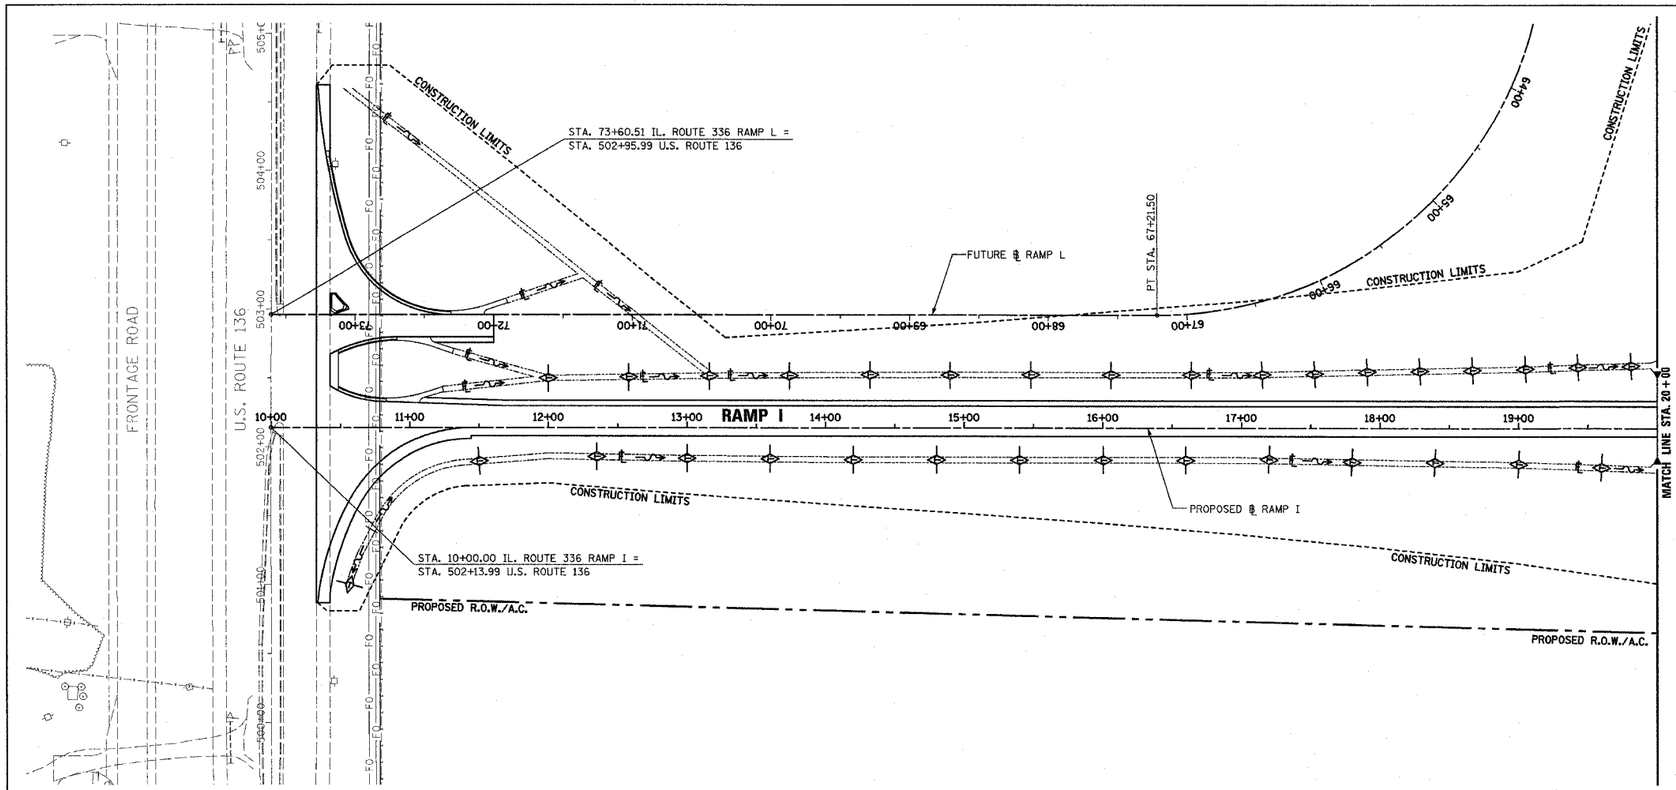

EROSION CONTROL PLAN AND PROFILE – RAMP I – STA. 10+00 TO STA. 20+00

PLAN — SURVEYED, PLOTTED, CHECKED, R/W CHECKED, RT. OF WAY CHECKED, CADD FILE NAME; NOTE BOOK, NO.; BY, DATE

PROFILE — SURVEYED, PLOTTED, CHECKED, R/W NOTED, STRUCTURE NOTATIONS CHKD; NOTE BOOK, NO.; BY, DATE

ADOPT-EC01.dgn 4/15/2005 12:16:16 AM