F.A.P RTE.	SECTION	COUNTY	TOTAL SHEETS	SHEET NO.
315	55-2	McDONOUGH	1025	358
STA. 20+00		TO STA. 27+40.33		
FED. ROAD DIST. NO. 4	ILLINOIS	FED. AID PROJECT		

TEMPORARY EROSION CONTROL LEGEND

- TEMPORARY DITCH CHECK
- INLET AND PIPE PROTECTION
- EROSION CONTROL BLANKET
- HEAVY DUTY EROSION CONTROL BLANKET
- AGGREGATE DITCH (TO BE PLACED UPON COMPLETION OF DITCH CUT)
- PERIMETER EROSION BARRIER

PLAN — SURVEYED / DRAWN / QUANTITIES CHECKED / CS OR RAM CHECKED / CADD FILE NAME / XR: — BY — DATE

PROFILE — SURVEYED / DRAWN / GRADES CHECKED / R.M. NOTED / CADD FILE NAME: noteline07.prof / MATL BOOK / NO. — BY — DATE

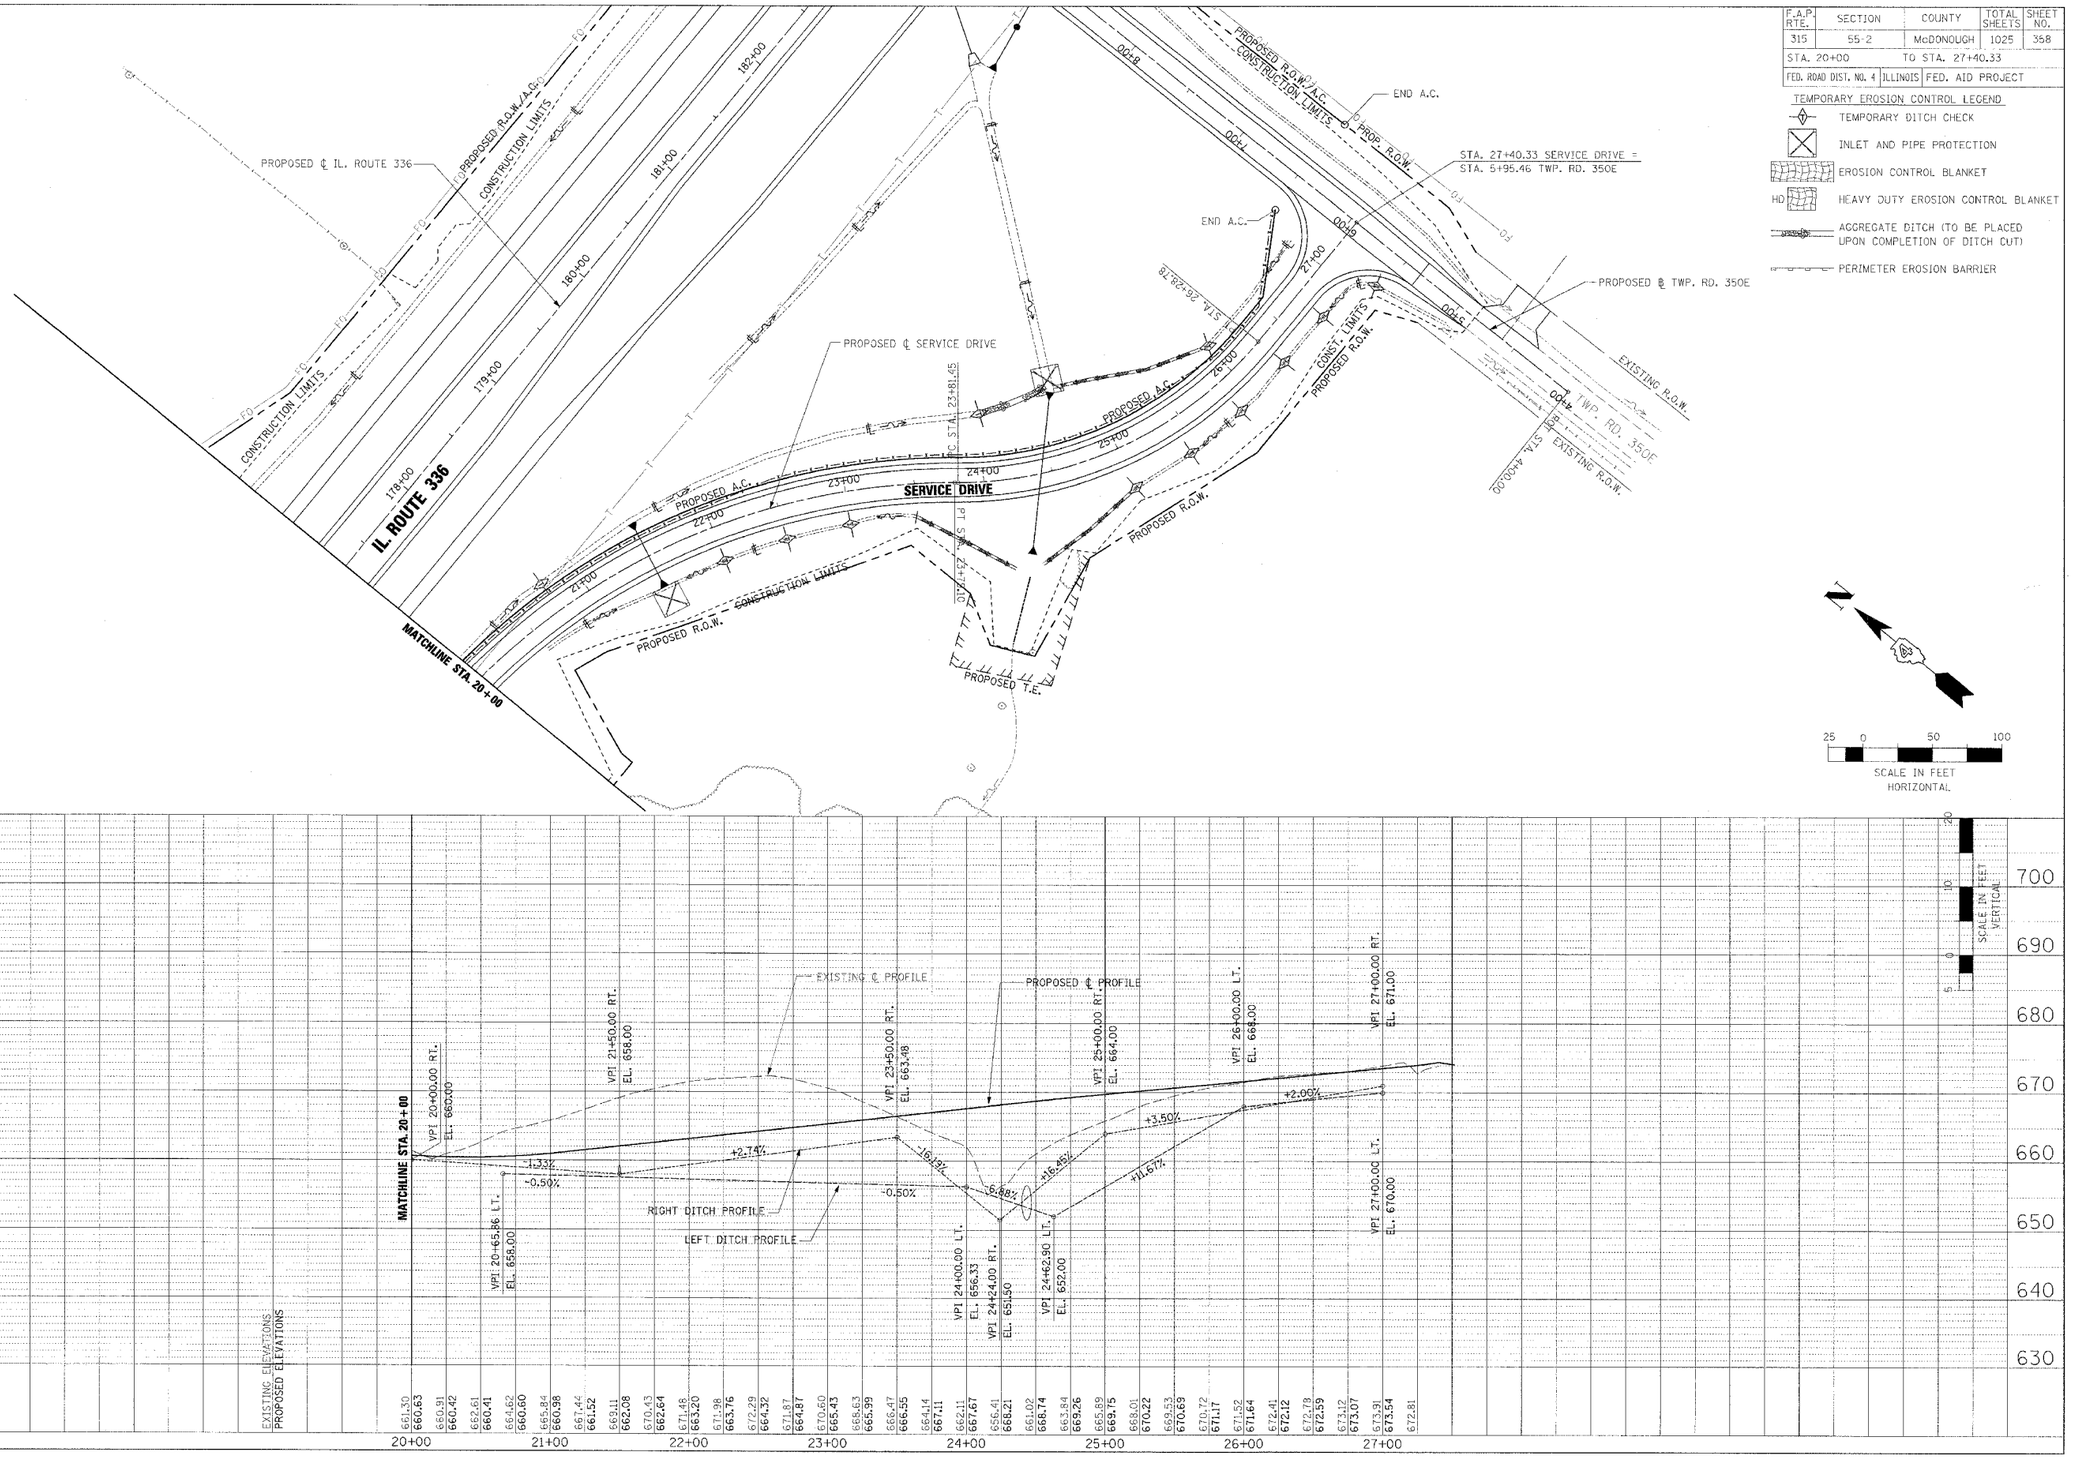

EROSION CONTROL PLAN AND PROFILE – SERVICE DRIVE – STA. 20+00 TO STA. 27+40.33