F.A.P. RTE.	SECTION	COUNTY	TOTAL SHEETS	SHEET NO.
315	55-2	McDONOUGH	1025	419
STA. 100+00		TO STA. 104+45		
FED. ROAD DIST. NO. 4	ILLINOIS	FED. AID PROJECT		

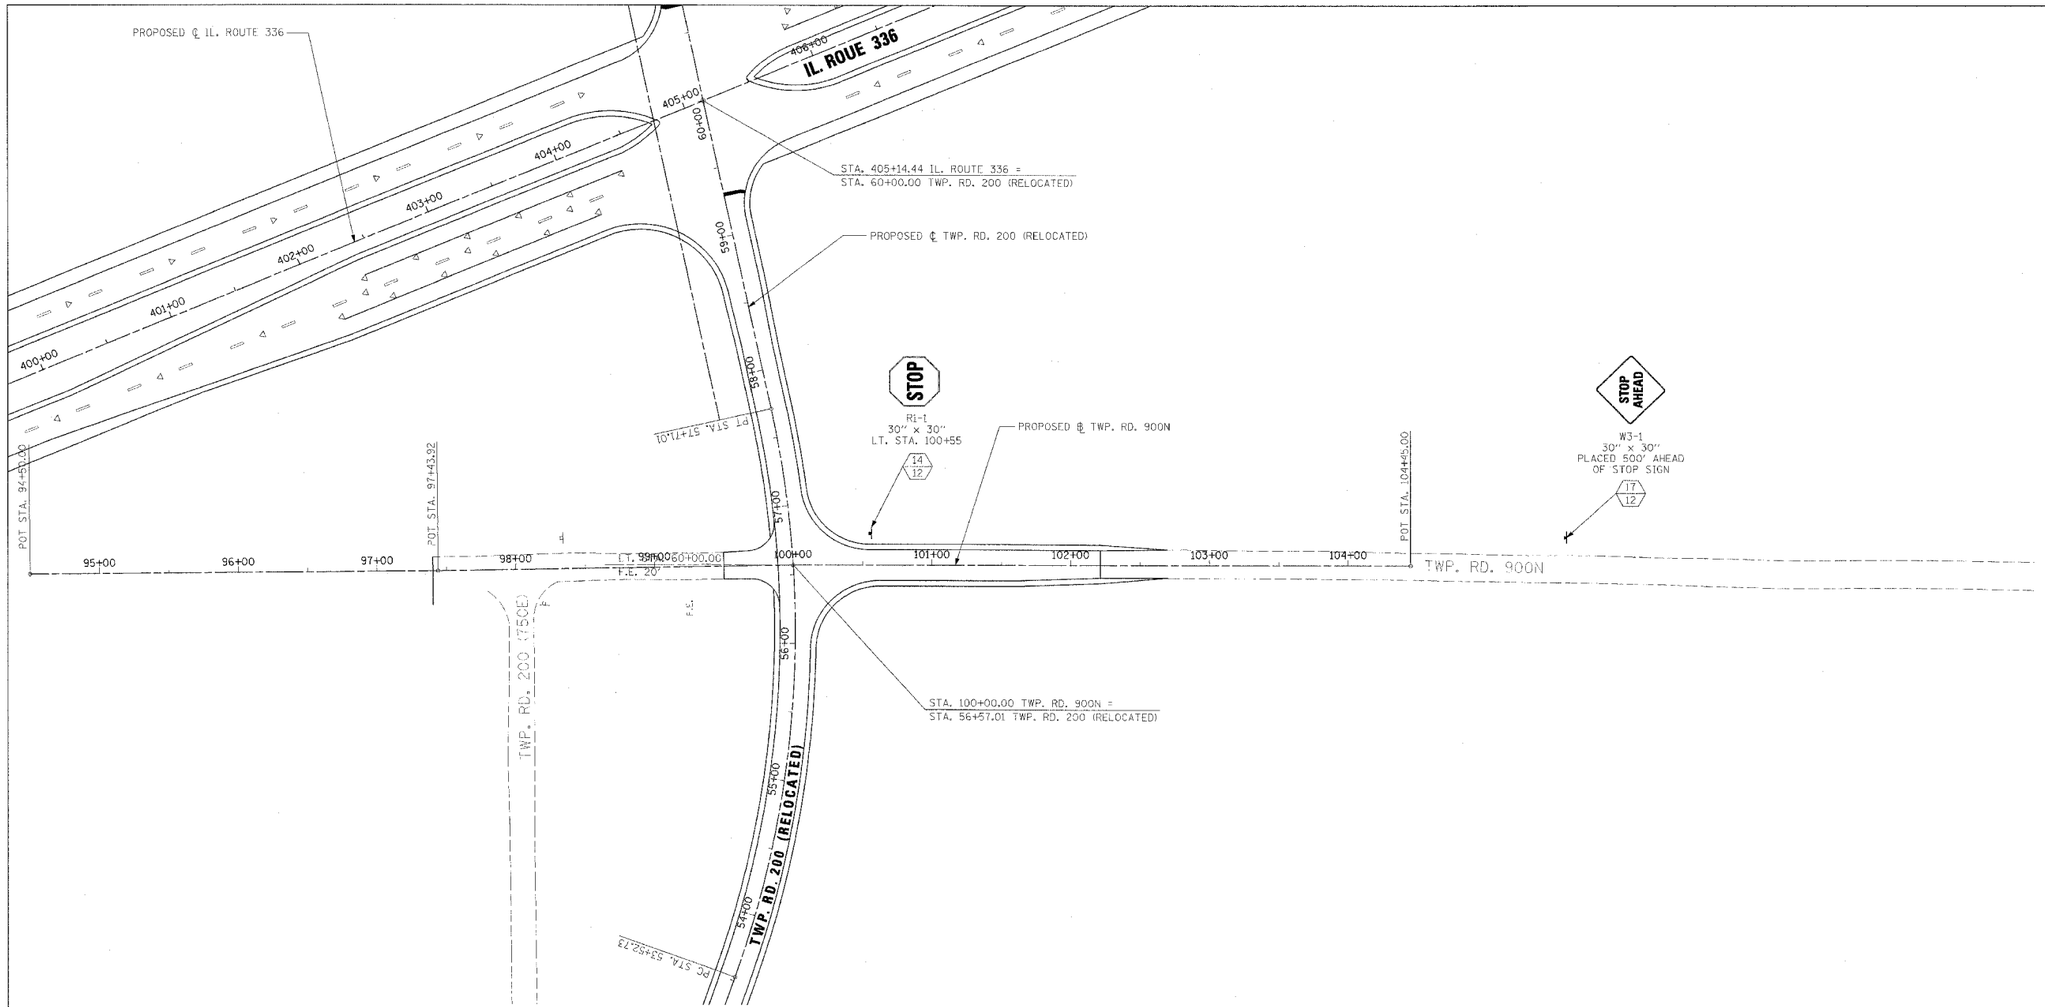

PAVEMENT MARKING LEGEND

1. EPOXY PAVEMENT MARKING - LETTERS AND SYMBOLS
2. EPOXY PAVEMENT MARKING - LINE 4" WHITE SOLID
3. EPOXY PAVEMENT MARKING - LINE 4" YELLOW SOLID
4. EPOXY PAVEMENT MARKING - LINE 4" YELLOW SOLID (DOUBLE LINE)
5. EPOXY PAVEMENT MARKING - LINE 4" YELLOW SKIP DASH
6. PREFORMED PLASTIC PAVEMENT MARKING - LINE 6" WHITE SKIP DASH
7. EPOXY PAVEMENT MARKING - LINE 8" WHITE SOLID
8. EPOXY PAVEMENT MARKING - LINE 8" WHITE SKIP DASH
9. EPOXY PAVEMENT MARKING - LINE 12" WHITE SOLID
10. EPOXY PAVEMENT MARKING - LINE 12" YELLOW SOLID
11. EPOXY PAVEMENT MARKING - LINE 24" WHITE SOLID (STOP BAR)

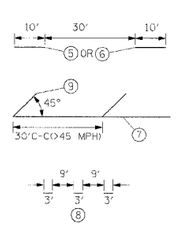

1. PAVEMENT MARKINGS SHALL BE IN ACCORDANCE WITH DISTRICT CADD DETAILS - STANDARD 780001.

RAISED REFLECTIVE PAVEMENT MARKERS (RRPM) LEGEND

1	△	ONE-WAY CRYSTAL MARKER AT 80' CENTERS
2	△	ONE-WAY CRYSTAL MARKER AT 40' CENTERS
3	△	ONE-WAY CRYSTAL MARKER AT 20' CENTERS
4	▲	ONE-WAY AMBER MARKER AT 40' CENTERS
5	▲	ONE-WAY AMBER MARKER AT 20' CENTERS
6	♦	TWO-WAY AMBER MARKER AT 40' CENTERS

SIGN POST LEGEND

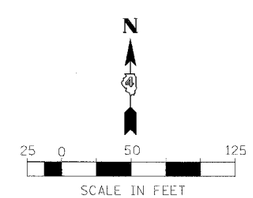

REVISIONS	
NAME	DATE

ILLINOIS DEPARTMENT OF TRANSPORTATION

PAVEMENT MARKING AND SIGNING
TWP. RD. 900N (EAST)
STA. 100+00 TO STA. 104+00

DATE 3/30/06

DRAWN BY

CHECKED BY

900e-pm01.dgn 3/30/2006 8:14:08 AM