F.A. RTE.	SECTION	COUNTY	TOTAL SHEETS	SHEET NO.
315	55-2	McDONOUGH	1025	725
STA.		TO STA.		
FED. ROAD DIST. NO.	ILLINOIS	FED. AID PROJECT		

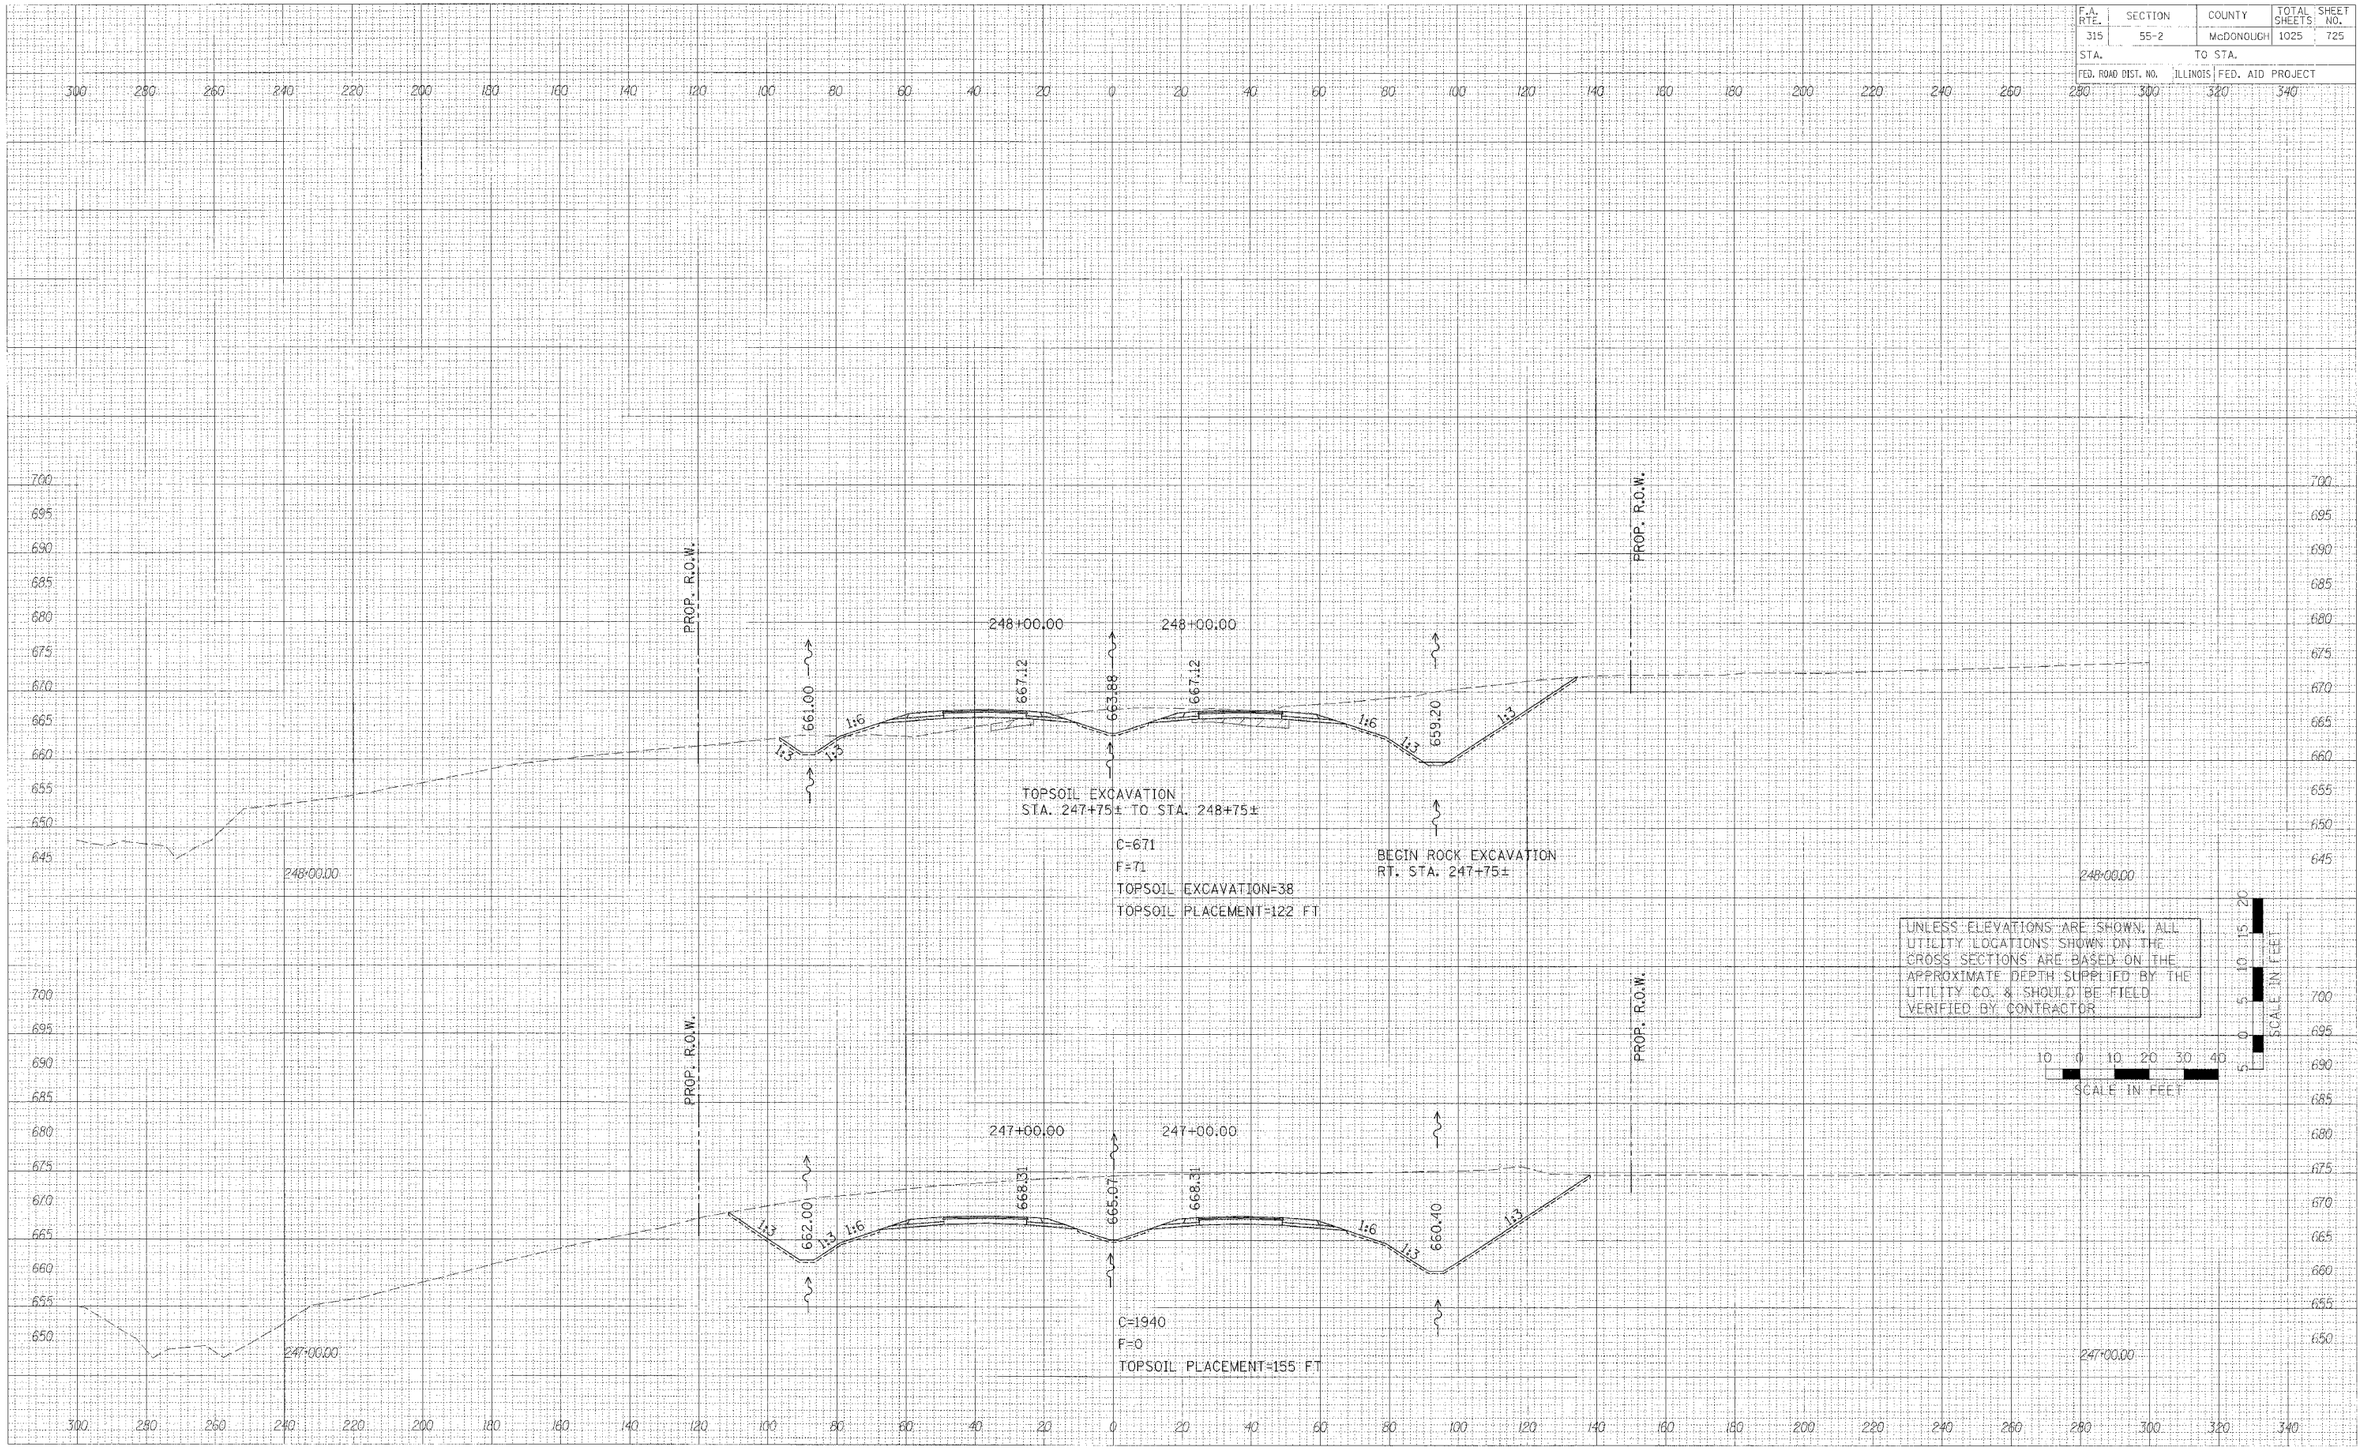

CROSS SECTIONS – IL. ROUTE 336

ORIGINAL SURVEY
SURVEYED
PLOTTED
NUMBERS
NOTE BOOK
AREAS
AREAS CHECKED
BY
DATE
PLOT DATE = $DATE$
FILE NAME = $FILE$
PLOT SCALE = $SCALE$
USER NAME = $USER$
36 sheets-2.dgn 3/30/2006 1:00:17 PM