F.A. RTE.	SECTION	COUNTY	TOTAL SHEETS	SHEET NO.
315	55-2	McDONOUGH	1025	773
STA.	TO STA.			
FED. ROAD DIST. NO.	ILLINOIS	FED. AID PROJECT		

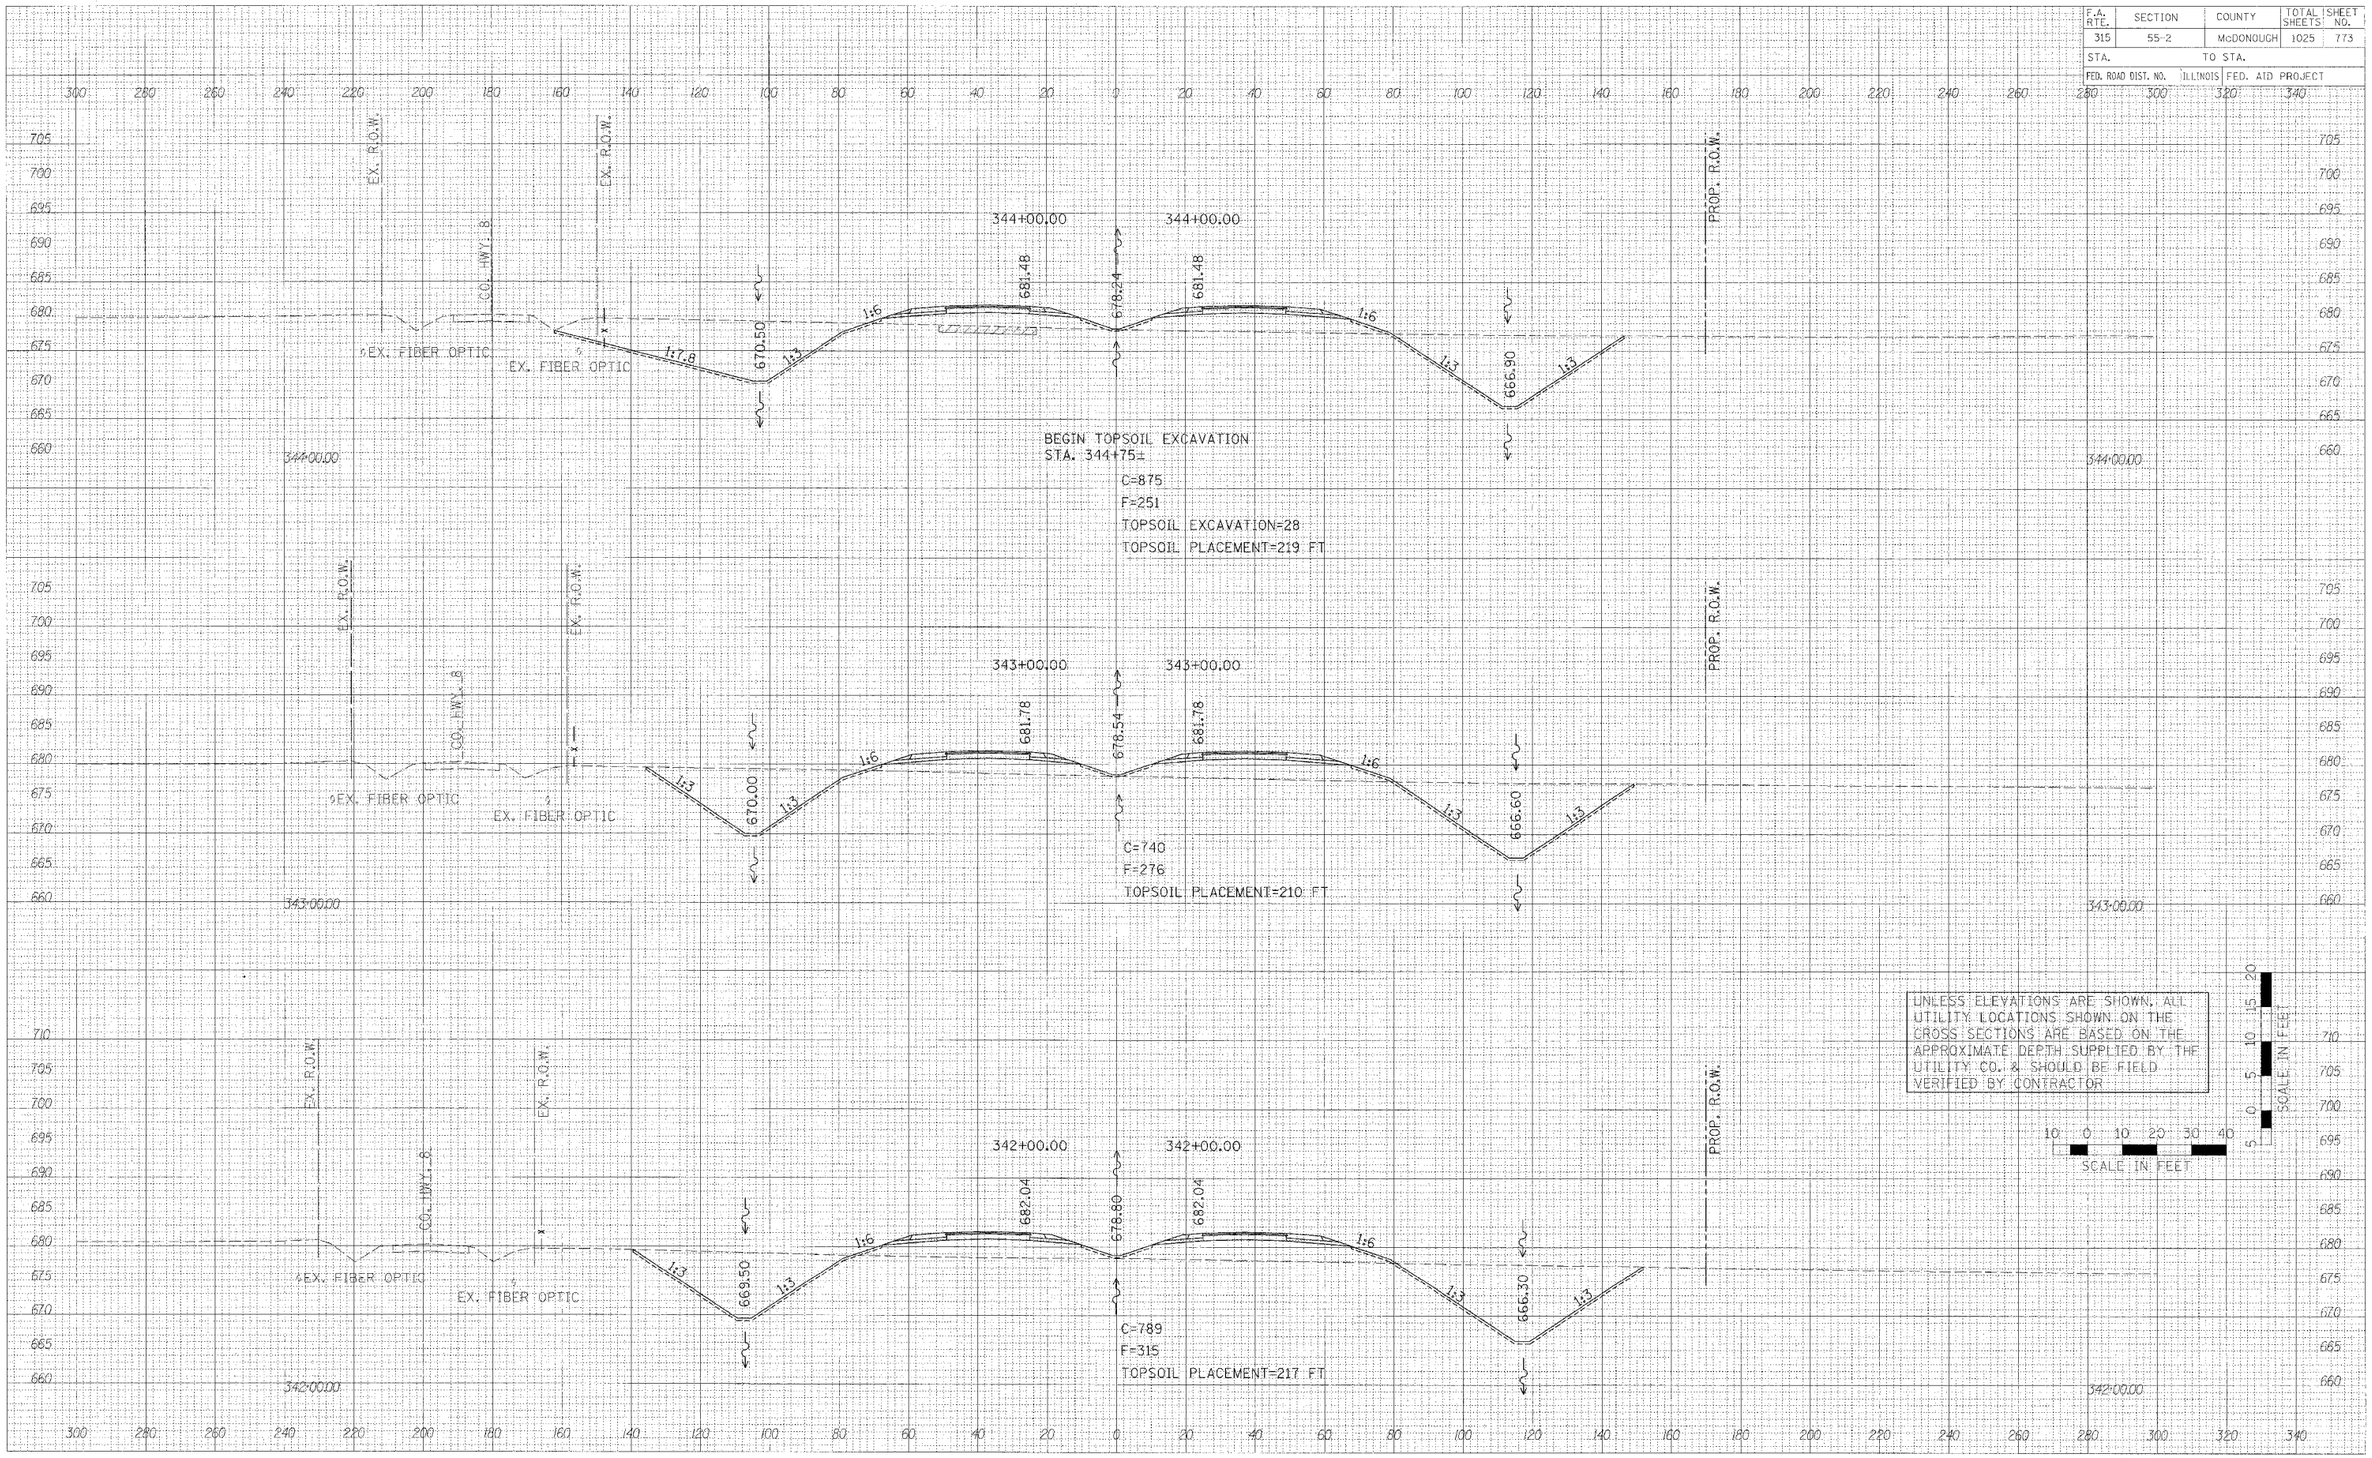

FINAL SURVEY — NOTE BOOK — NO. — BY — DATE — STRUCTD — PLOTTED — TEMPLATE — AREAS — AREAS CHECKED

ORIGINAL SURVEY — NOTE BOOK — NO. — BY — DATE — STRUCTD — PLOTTED — TEMPLATE — AREAS — AREAS CHECKED

PLOT DATE = $DATE$
FILE NAME = $FILEL$
PLOT SCALE = $SCALE$
PLOT STYLE = $USER$

35 sheets-3.cgn 3/30/2006 1:06:06 PM

CROSS SECTIONS – IL. ROUTE 336