F.A. RTE.	SECTION	COUNTY	TOTAL SHEETS	SHEET NO.
315	55-2	McDONOUGH	1025	538
STA.	TO STA.			
FED. ROAD DIST. NO.	ILLINOIS	FED. AID PROJECT		

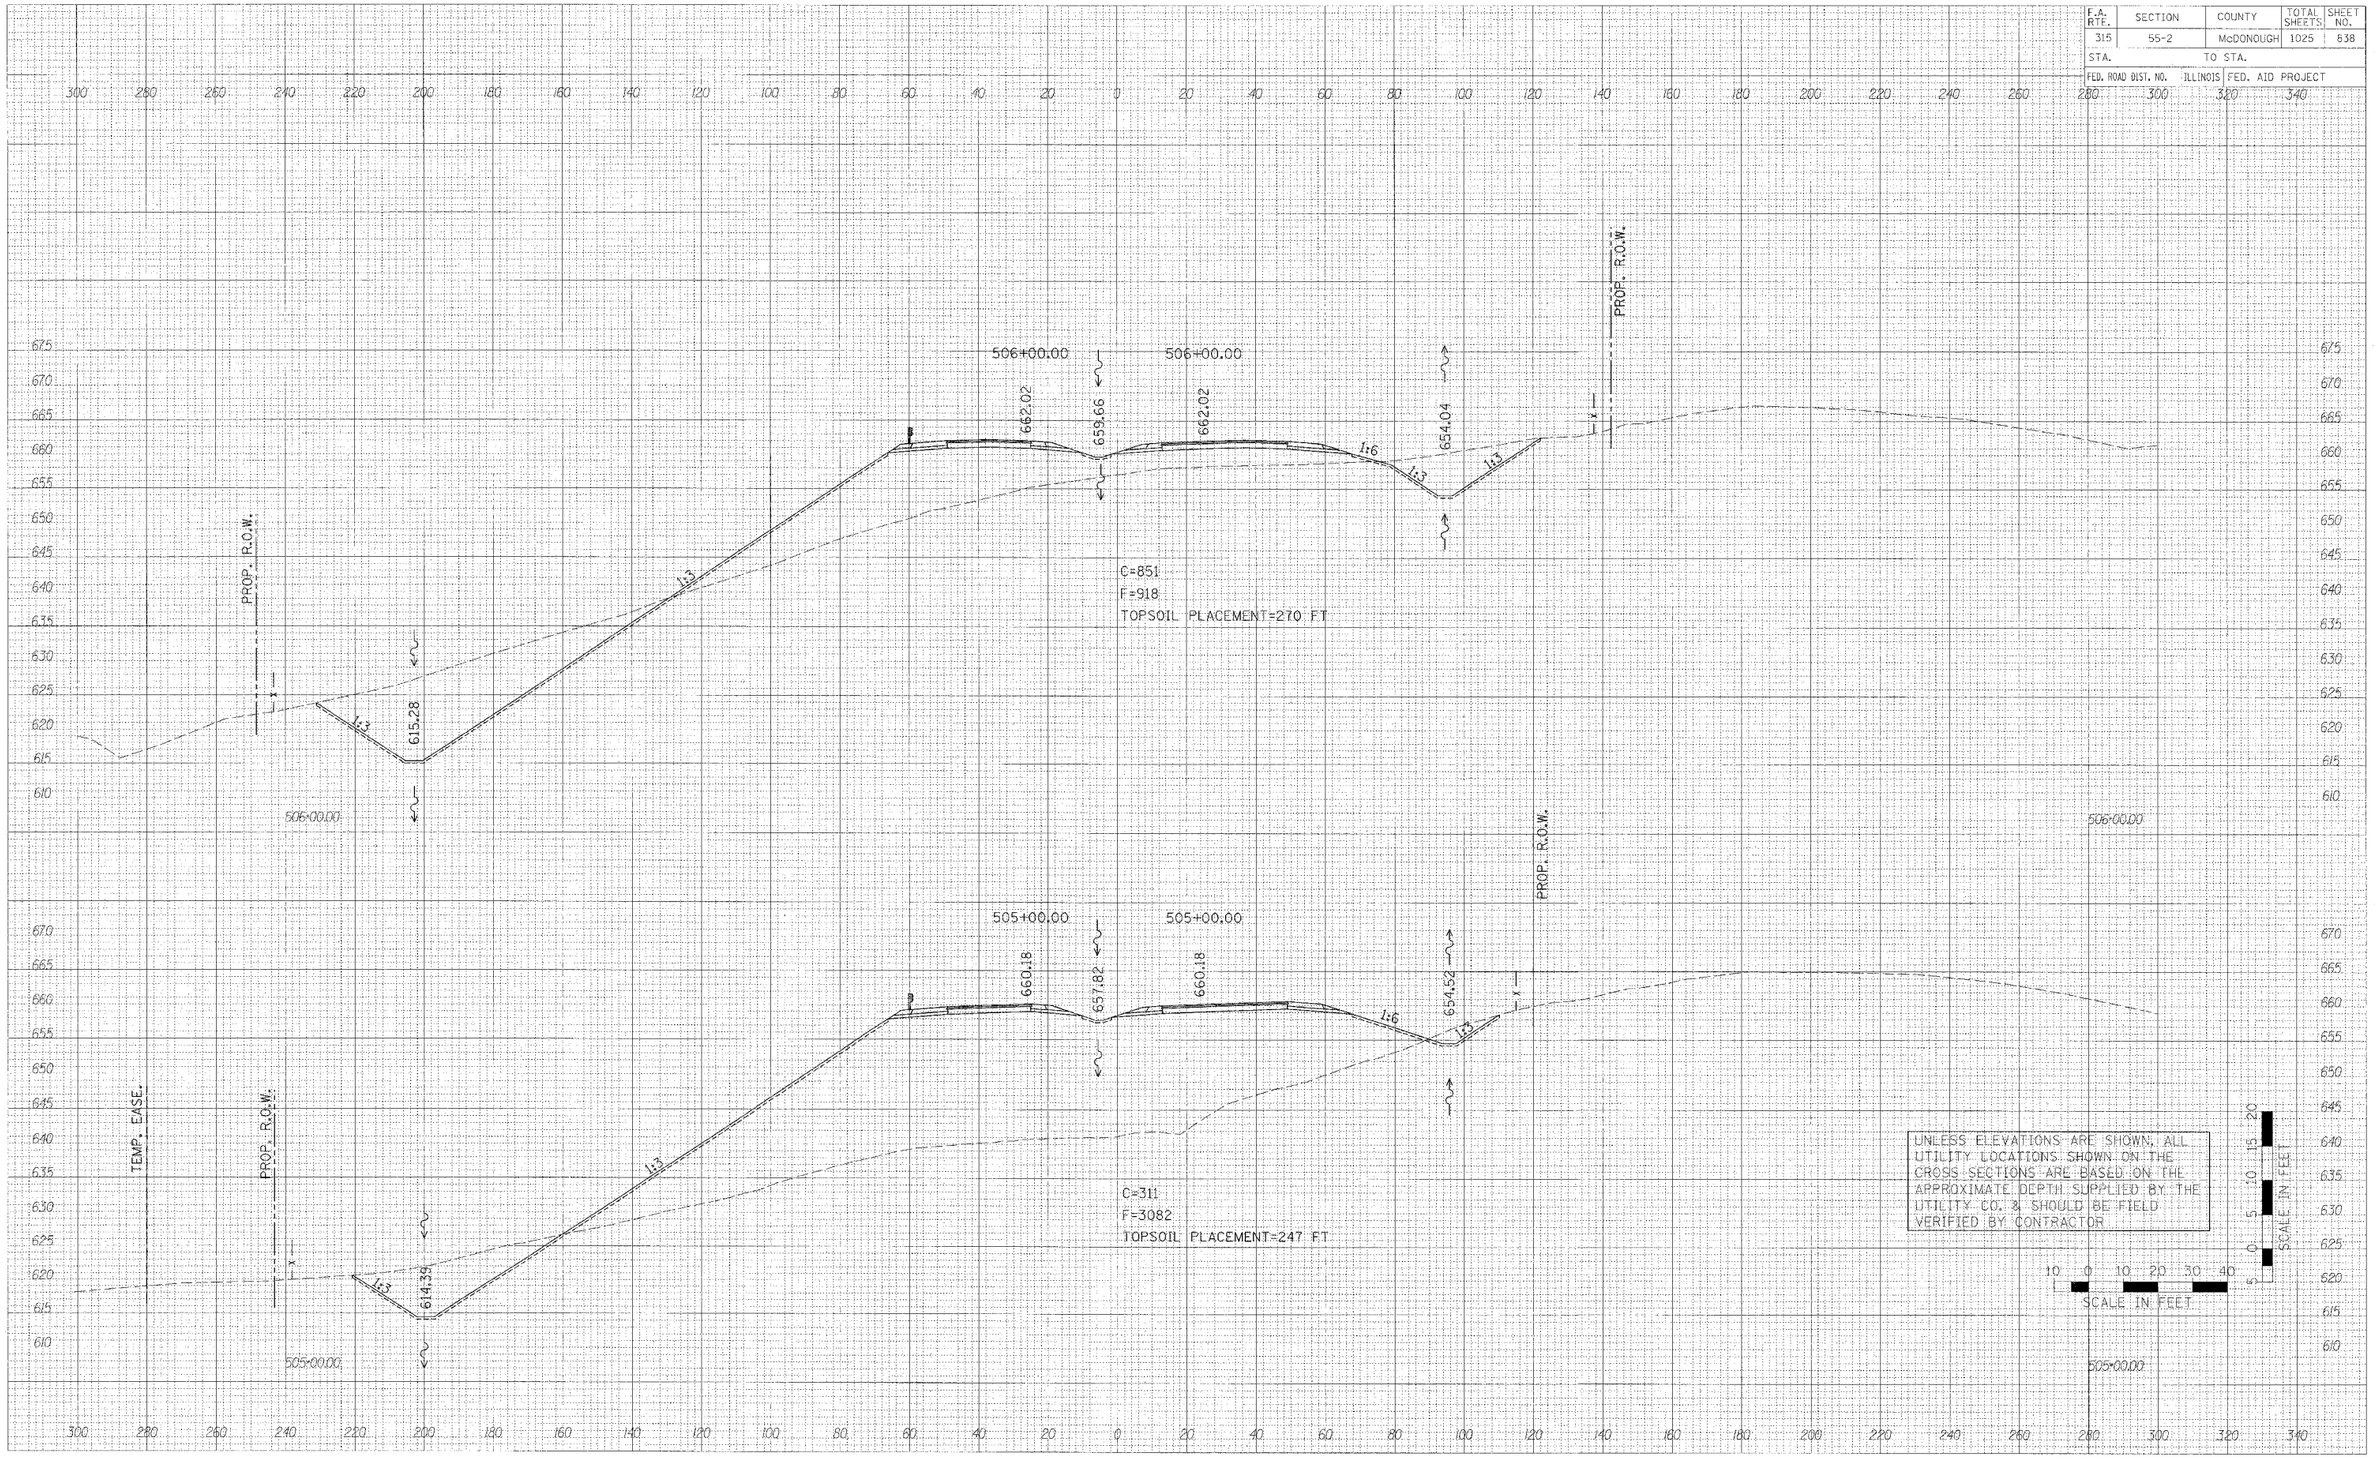

FINAL SURVEY NOTE BOOK NO.
ORIGINAL SURVEY NOTE BOOK NO.
BY | DATE
SURVEYED
PLOTTED
MASS HAUL
AREAS
AREAS CHECKED

PLOT DATE = $DATE$
FILE NAME = $FILEL$
PLOT SCALE = $SCALE$
USER NAME = $USER$

336 sheets-5.dgn 3/30/2006 1:46:18 PM

CROSS SECTIONS – IL ROUTE 336