F.A. RTE.	SECTION	COUNTY	TOTAL SHEETS	SHEET NO.
315	55-2	McDONOUGH	1025	873

STA. 162+00.00 TO STA. 164+00.00

FED. ROAD DIST. NO. ILLINOIS FED. AID PROJECT

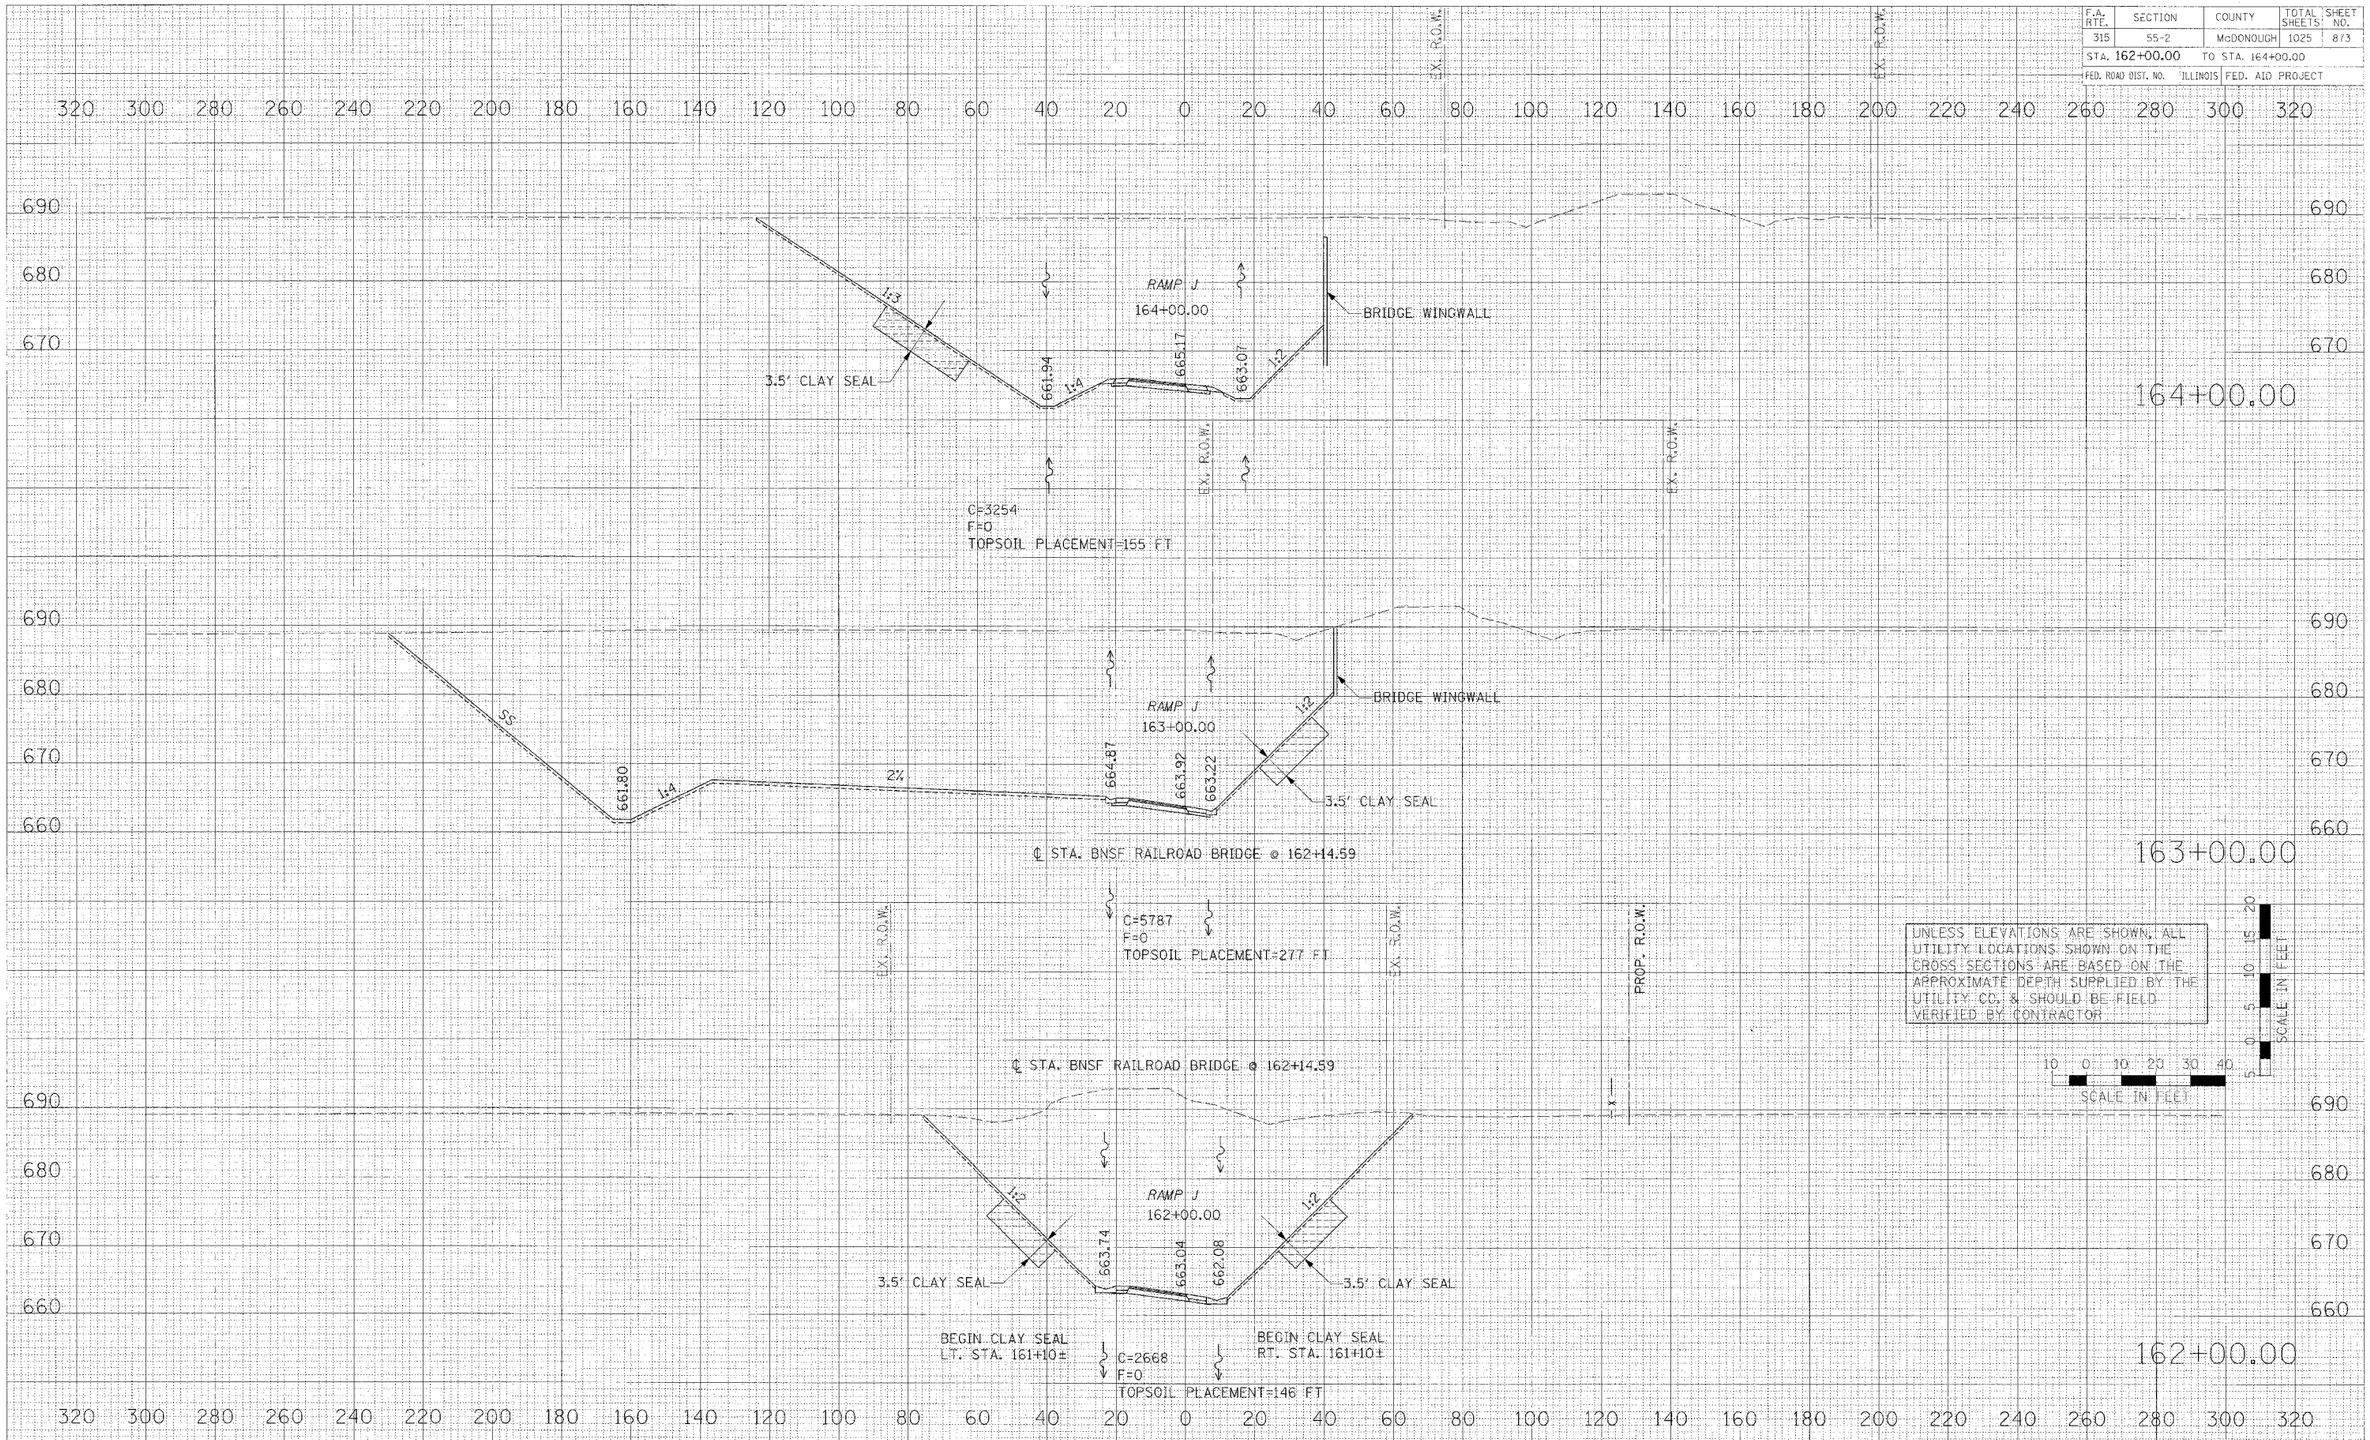

CROSS SECTONS – RAMP J

ramp1-SHEETS.dgn 4/17/2006 11:51:21 AM