F.A. RTE.	SECTION	COUNTY	TOTAL SHEETS	SHEET NO.
315	55-2	McDONOUGH	1025	875
STA. 168+00.00		TO STA. 169+87.22		
FED. ROAD DIST. NO.	ILLINOIS	FED. AID PROJECT		

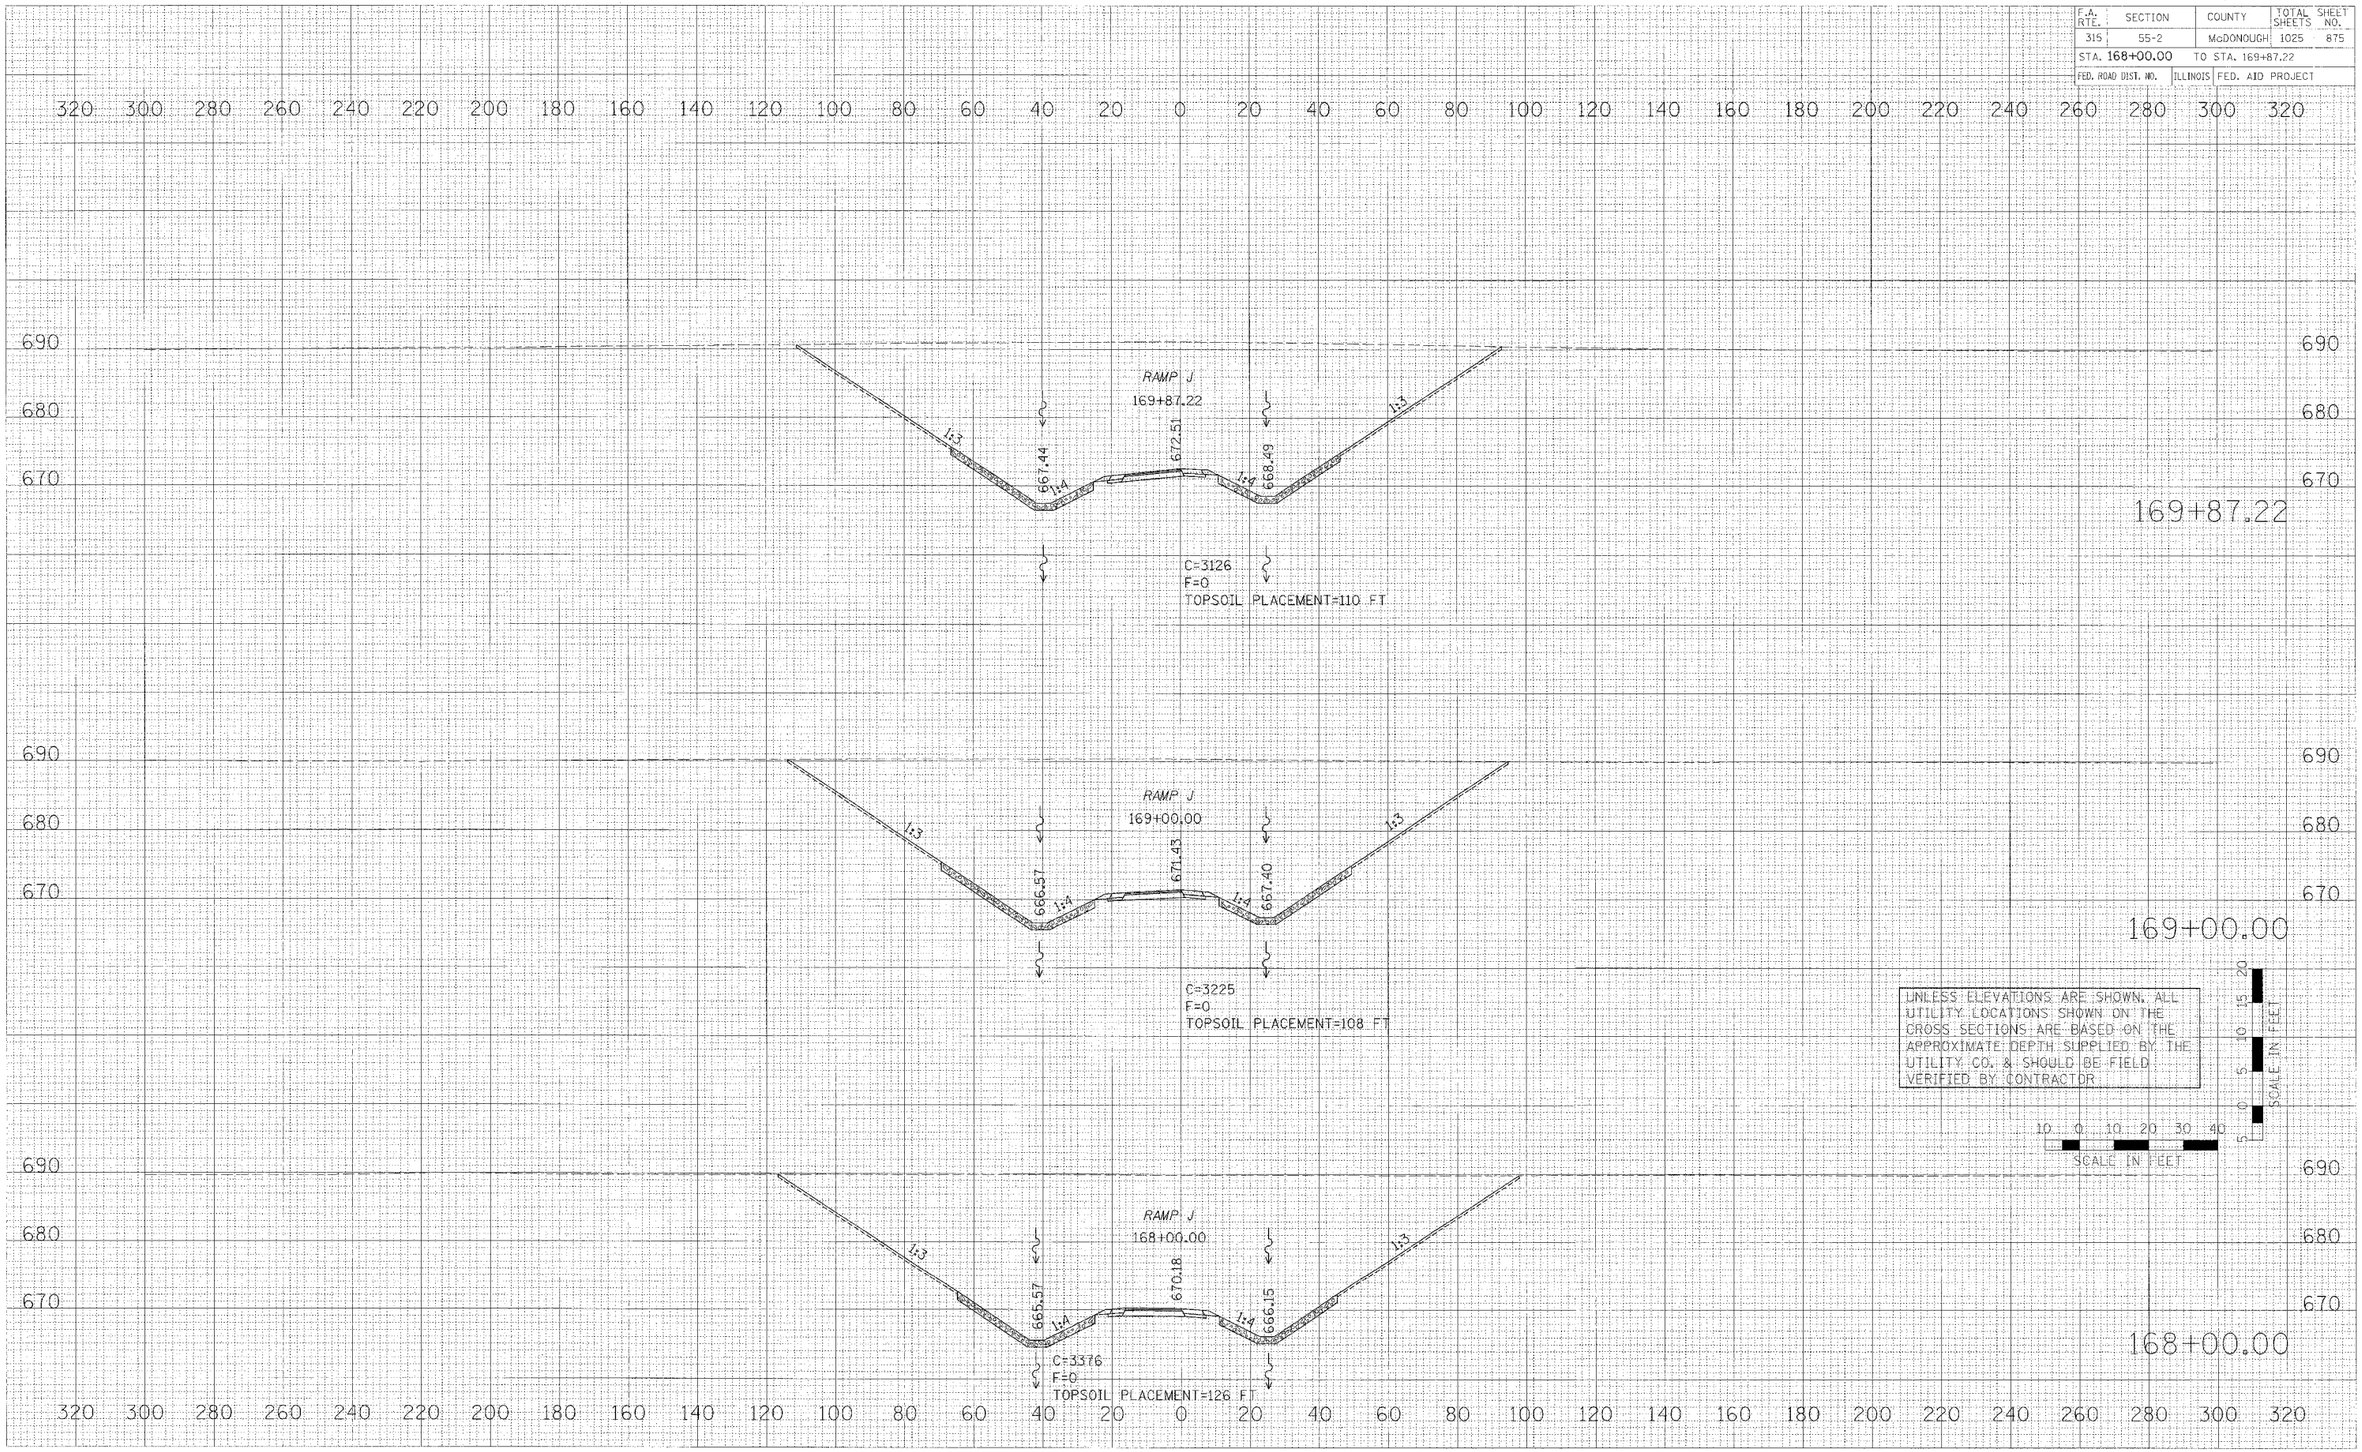

FINAL SURVEY	BY	DATE
SURVEYED		
PLOT HP		
TRAVERSE		
NOTE BOOK	AREAS	
NO.	PAGES CHECKED	

ORIGINAL SURVEY	BY	DATE
SURVEYED		
PLOT HP		
TRAVERSE		
NOTE BOOK	AREAS	
NO.	PAGES CHECKED	

PLOT DATE = $DATE$
FILE NAME = $FILEL$
PLOT SCALE = $SCALE$
USER NAME = $USER$

CROSS SECTONS – RAMP J

ramp1-SHEETS.dgn 4/27/2006 11:51:21 AM