F.A. RTE.	SECTION	COUNTY	TOTAL SHEETS	SHEET NO.
315	55-2	McDONOUGH	1025	883
STA.		TO STA.		
FED. ROAD DIST. NO.	ILLINOIS	FED. AID PROJECT		

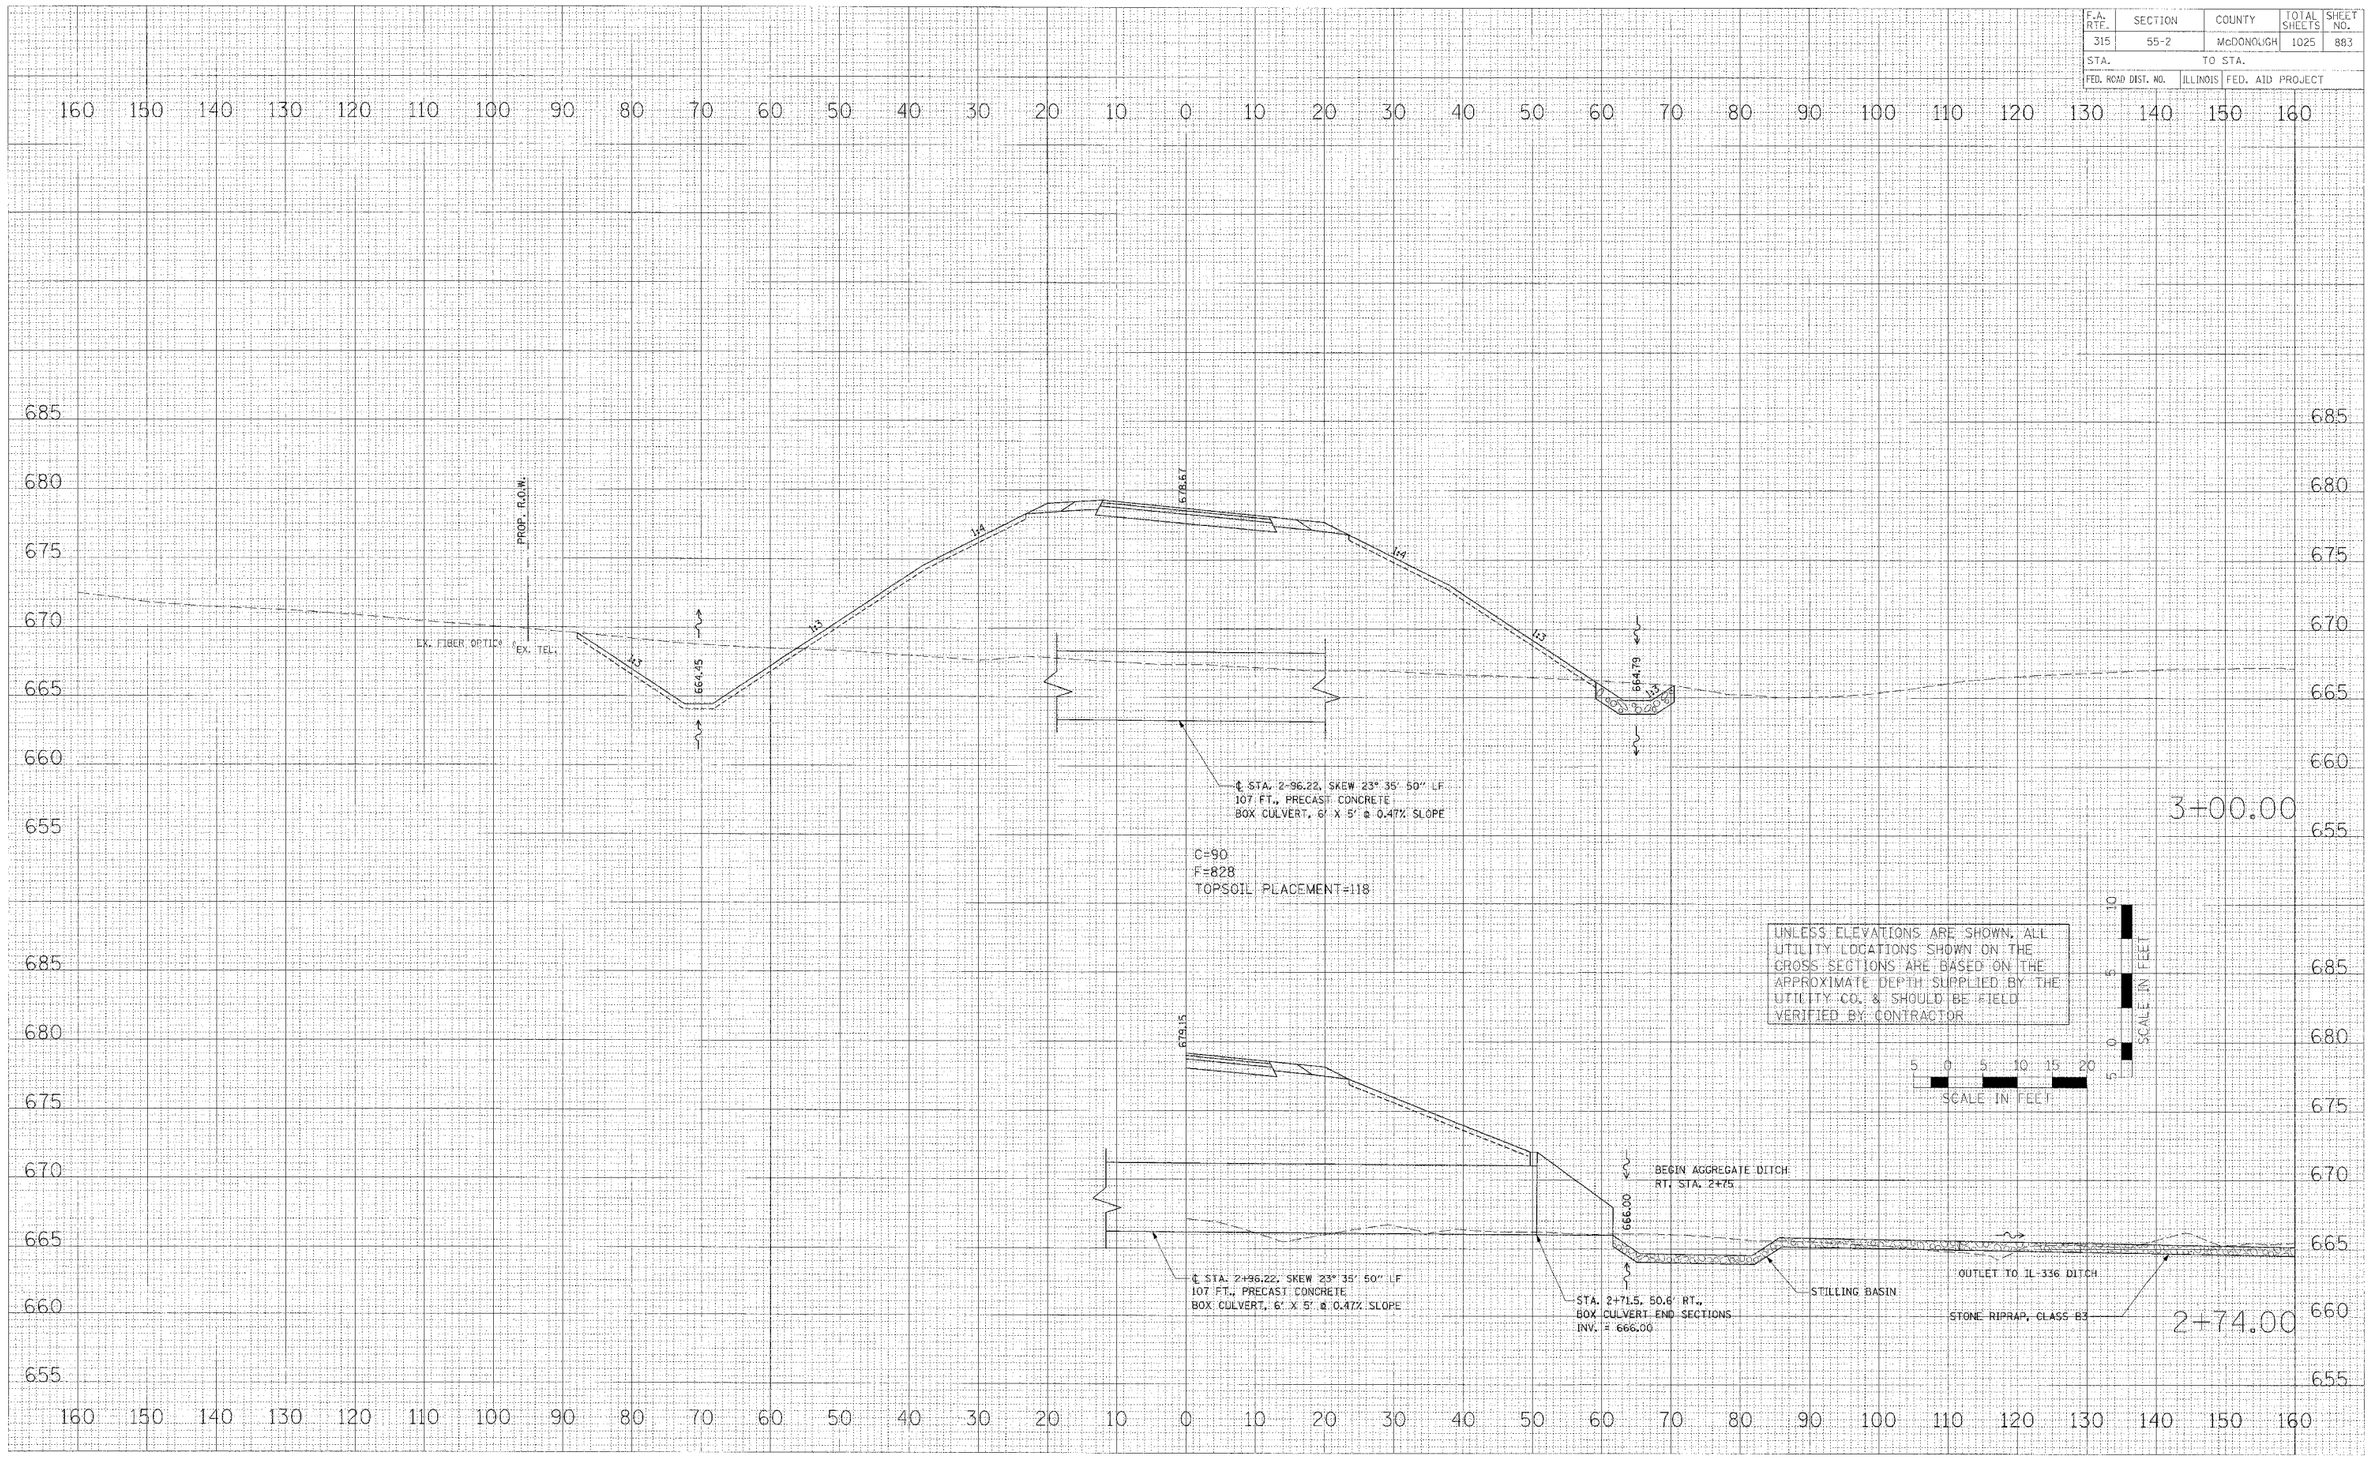

FINAL SURVEY — NOTE BOOK — NOS. — SURVEYED — PLOTTED — TRIANGLE — AREAS — AREAS CHECKED — DATE

3Y — DATE

SIGNAL SURVEY — NOTE BOOK — NOS. — SURVEYED — PLOTTED — TRIANGLE — AREAS — AREAS CHECKED

PLOT DATE = $DATE$
FILE NAME = $FILE$
PLOT SCALE = $SCALE$
USER NAME = $USER$

CROSS SECTIONS – U.S. ROUTE 136 (RELOCATED)