F.A. RTE.	SECTION	COUNTY	TOTAL SHEETS	SHEET NO.
315	55-2	McDONOUGH	1025	923
STA.	TO STA.			
FED. ROAD DIST. NO.	ILLINOIS FED. AID PROJECT			

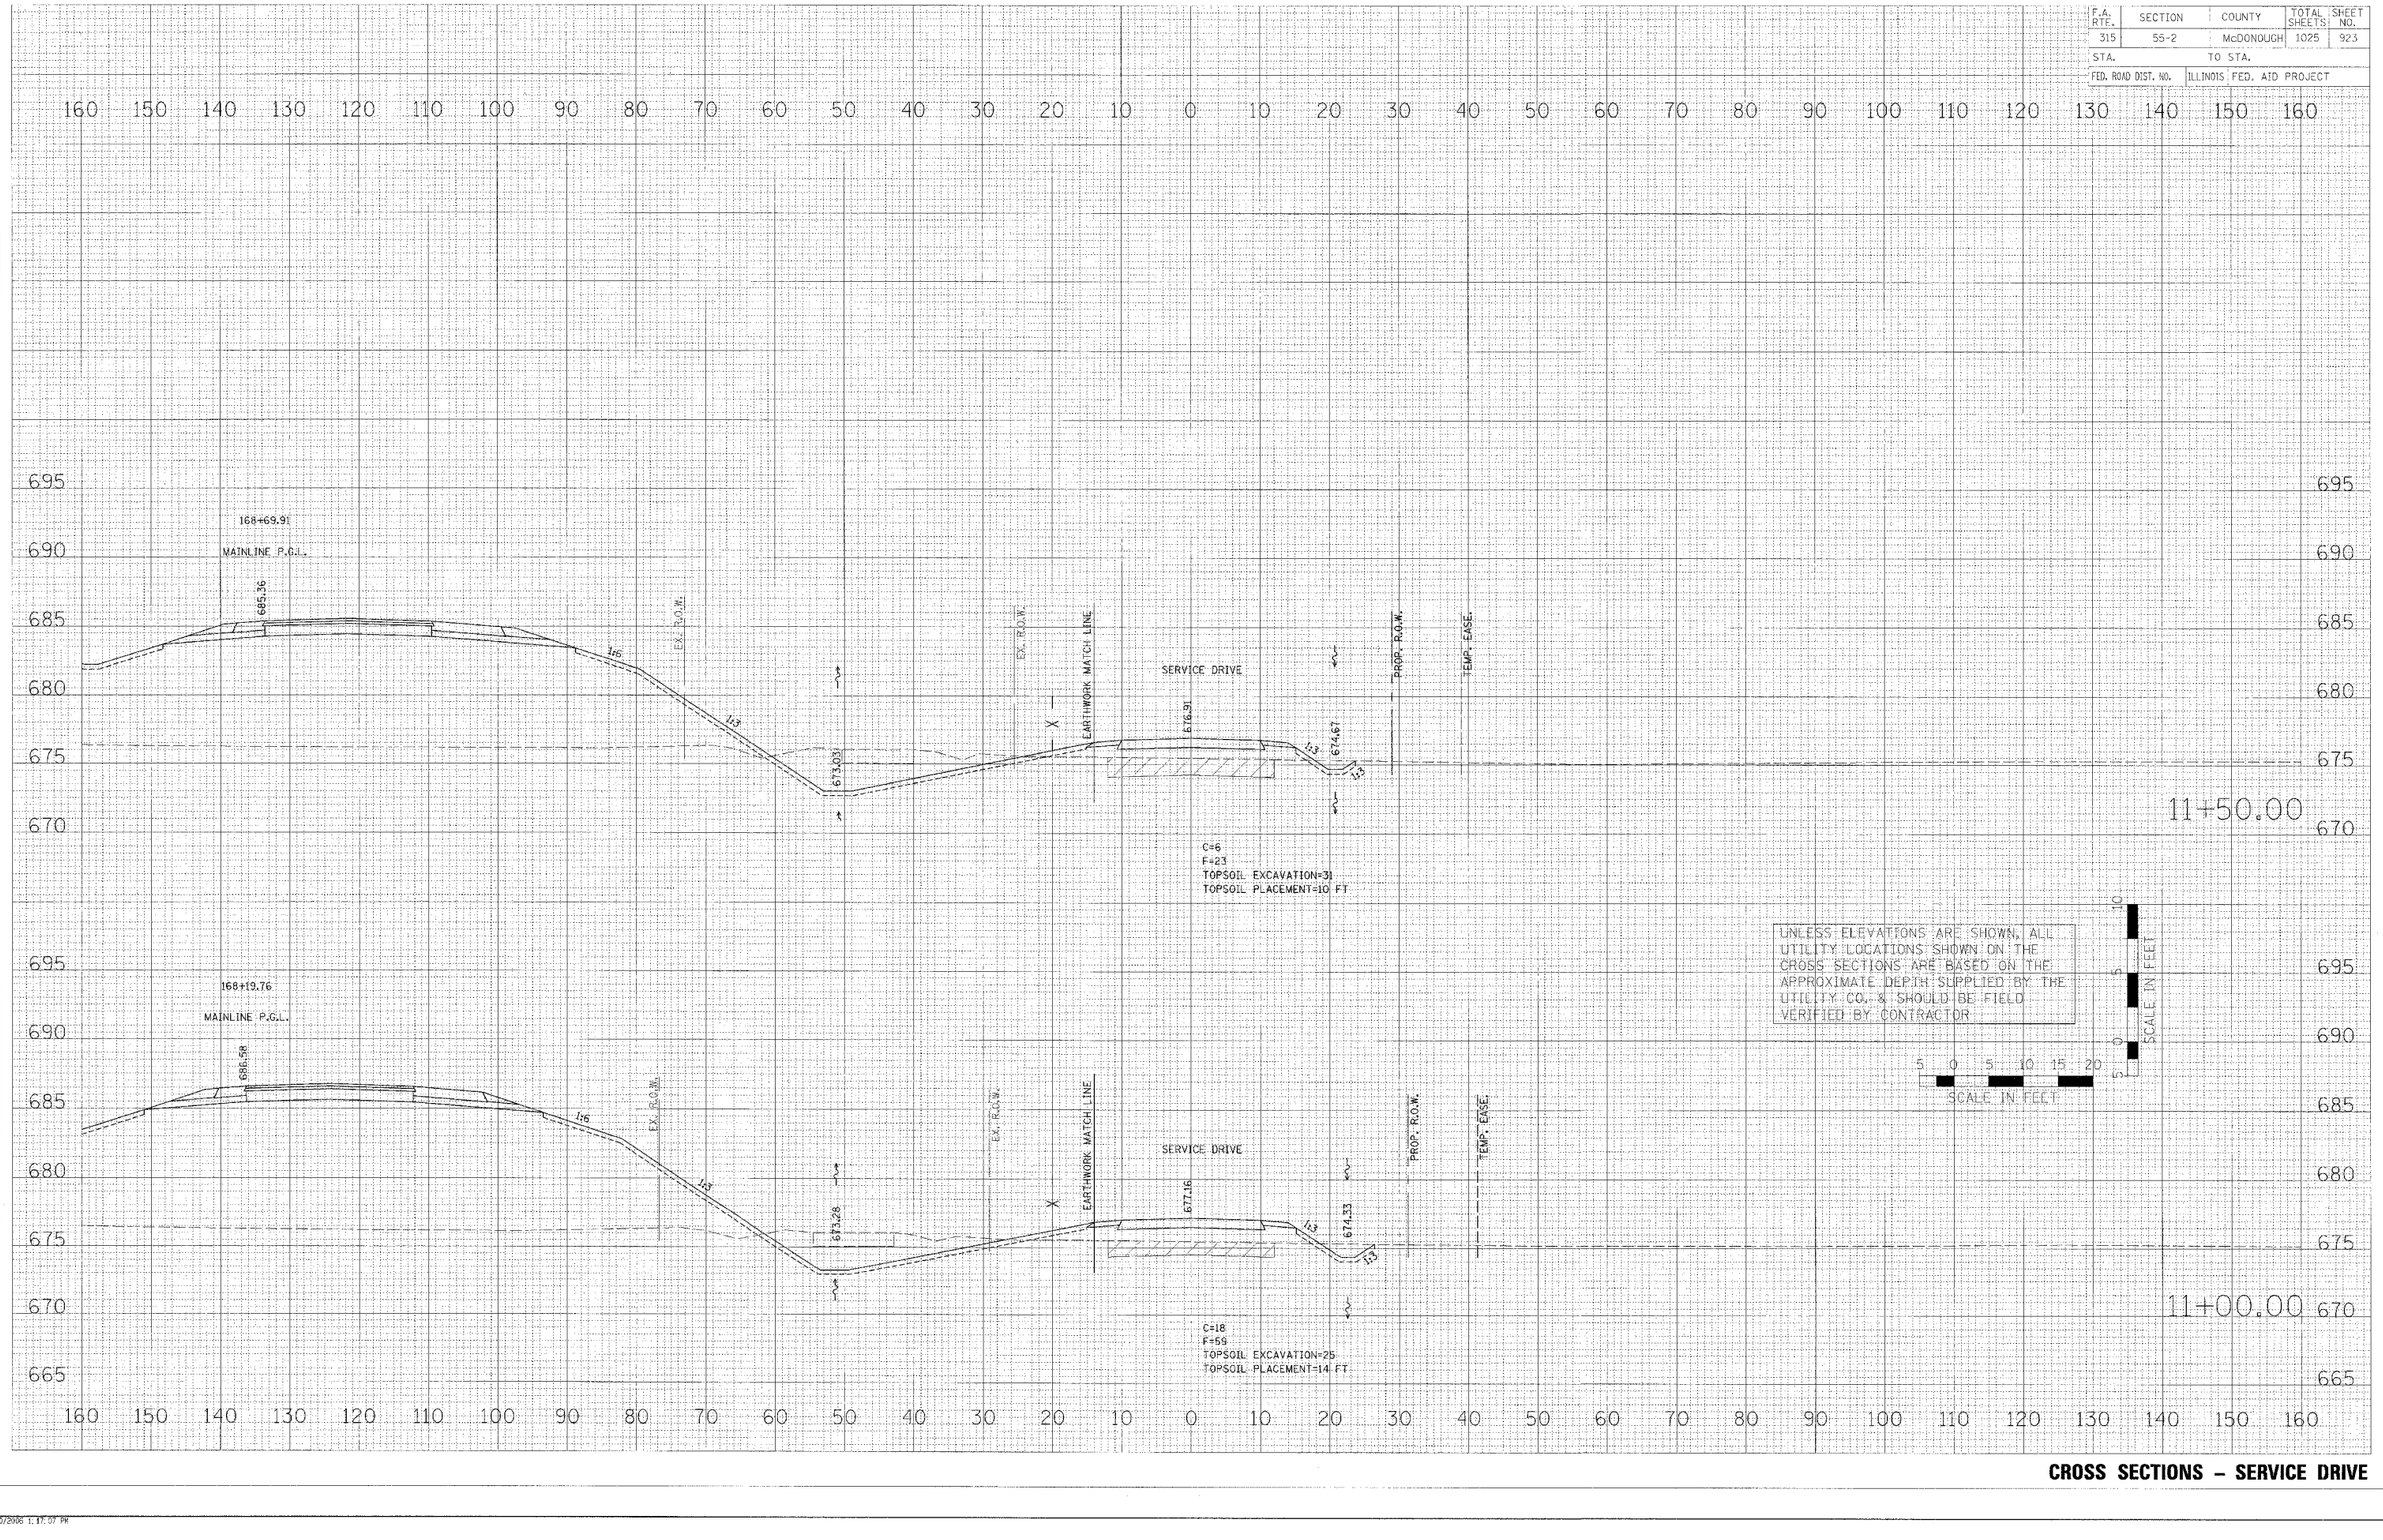

CROSS SECTIONS – SERVICE DRIVE

FINAL SURVEY NOTE BOOK
ORIGINAL SURVEY NOTE BOOK
SUBMITTED
PLOTTED
REVISED DATE
AREAS
AREAS CHECKED
NO.
DATE
5"
8"
24"

PLOT DATE = $DATE$
FILE NAME = $FILE$
PLOT SCALE = $SCALE$
USER NAME = $USER$

sda-sheets.dgn 3/30/2006 1:17:07 PM