F.A. RTE.	SECTION	COUNTY	TOTAL SHEETS	SHEET NO.
315	55-2	McDONOUGH	1025	924
STA.		TO STA.		
FED. ROAD DIST. NO.	ILLINOIS	FED. AID PROJECT		

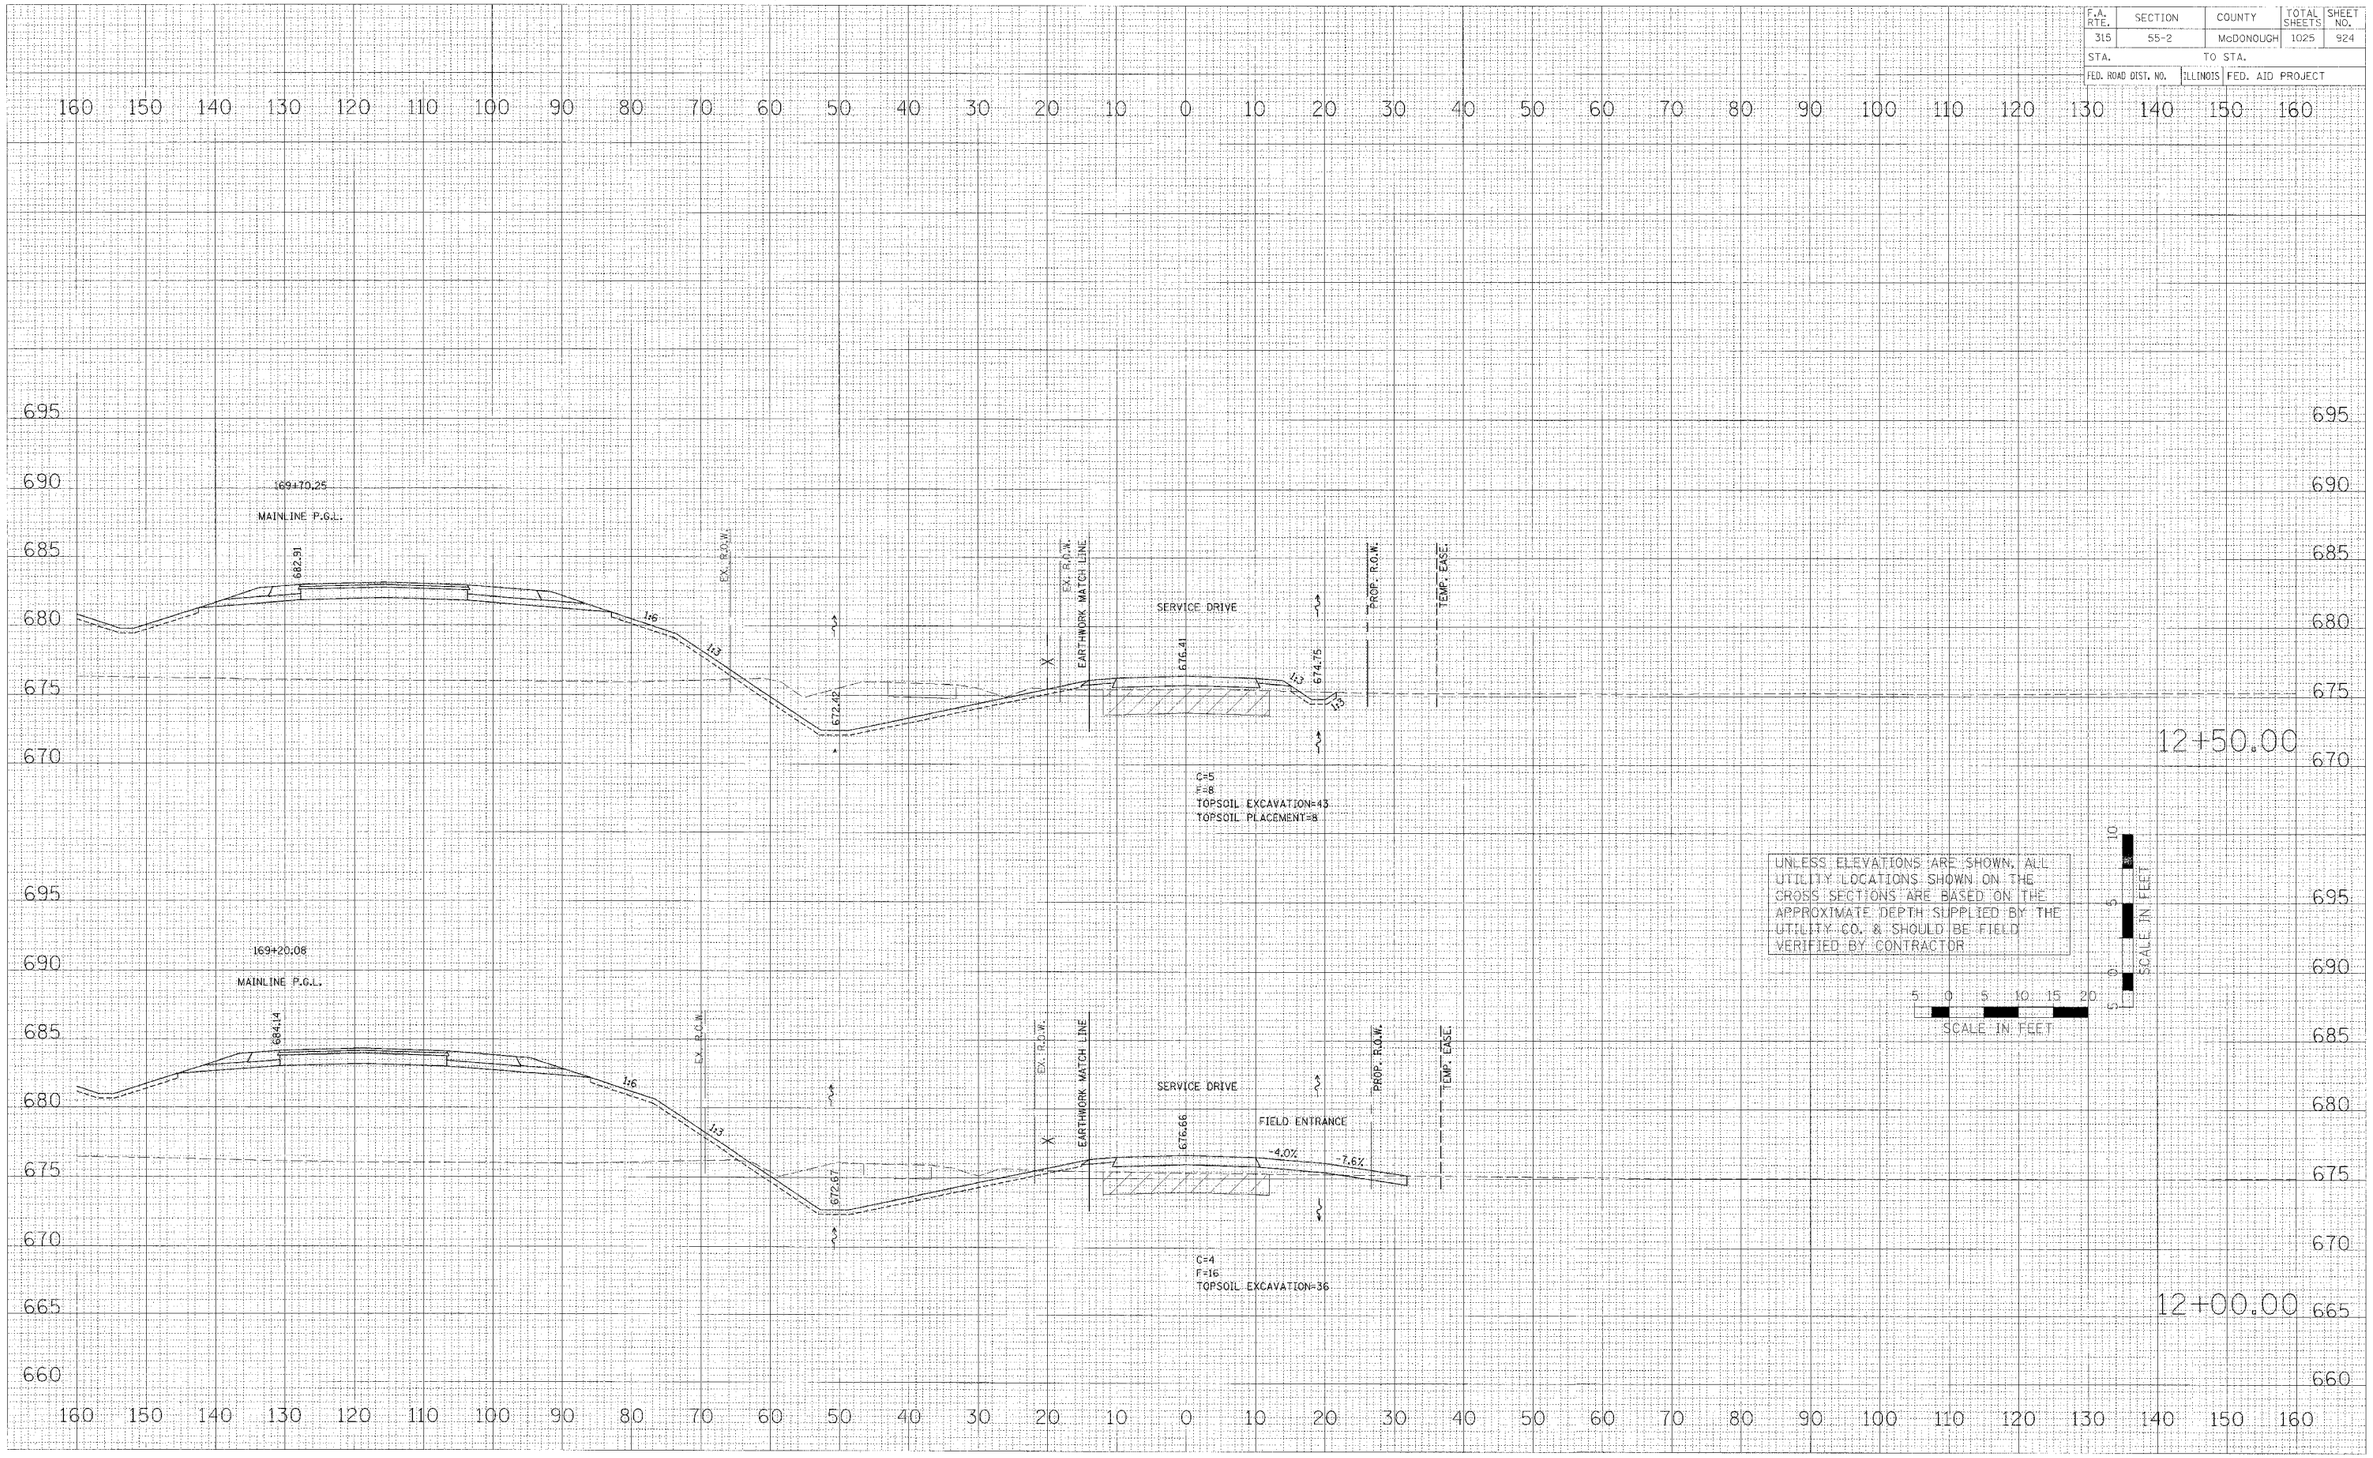

CROSS SECTIONS – SERVICE DRIVE

BY	DATE
SURVEYED	
PLOTTED	
DRAWN	
AREAS	
NOTE STICK	
AREAS CHECKED	
NO.	

ORIGINAL SHEET

PLOT DATE = $DATE$
FILE NAME = $FILE$
PLOT SCALE = $SCALE$
USER NAME = $USER$

sda-sheets.dgn 3/30/2006 1:17:07 PM