F.A. RTE.	SECTION	COUNTY	TOTAL SHEETS	SHEET NO.
315	55-2	McDONOUGH	1025	957
STA.		TO STA.		
FED. ROAD DIST. NO.		ILLINOIS FED. AID PROJECT		

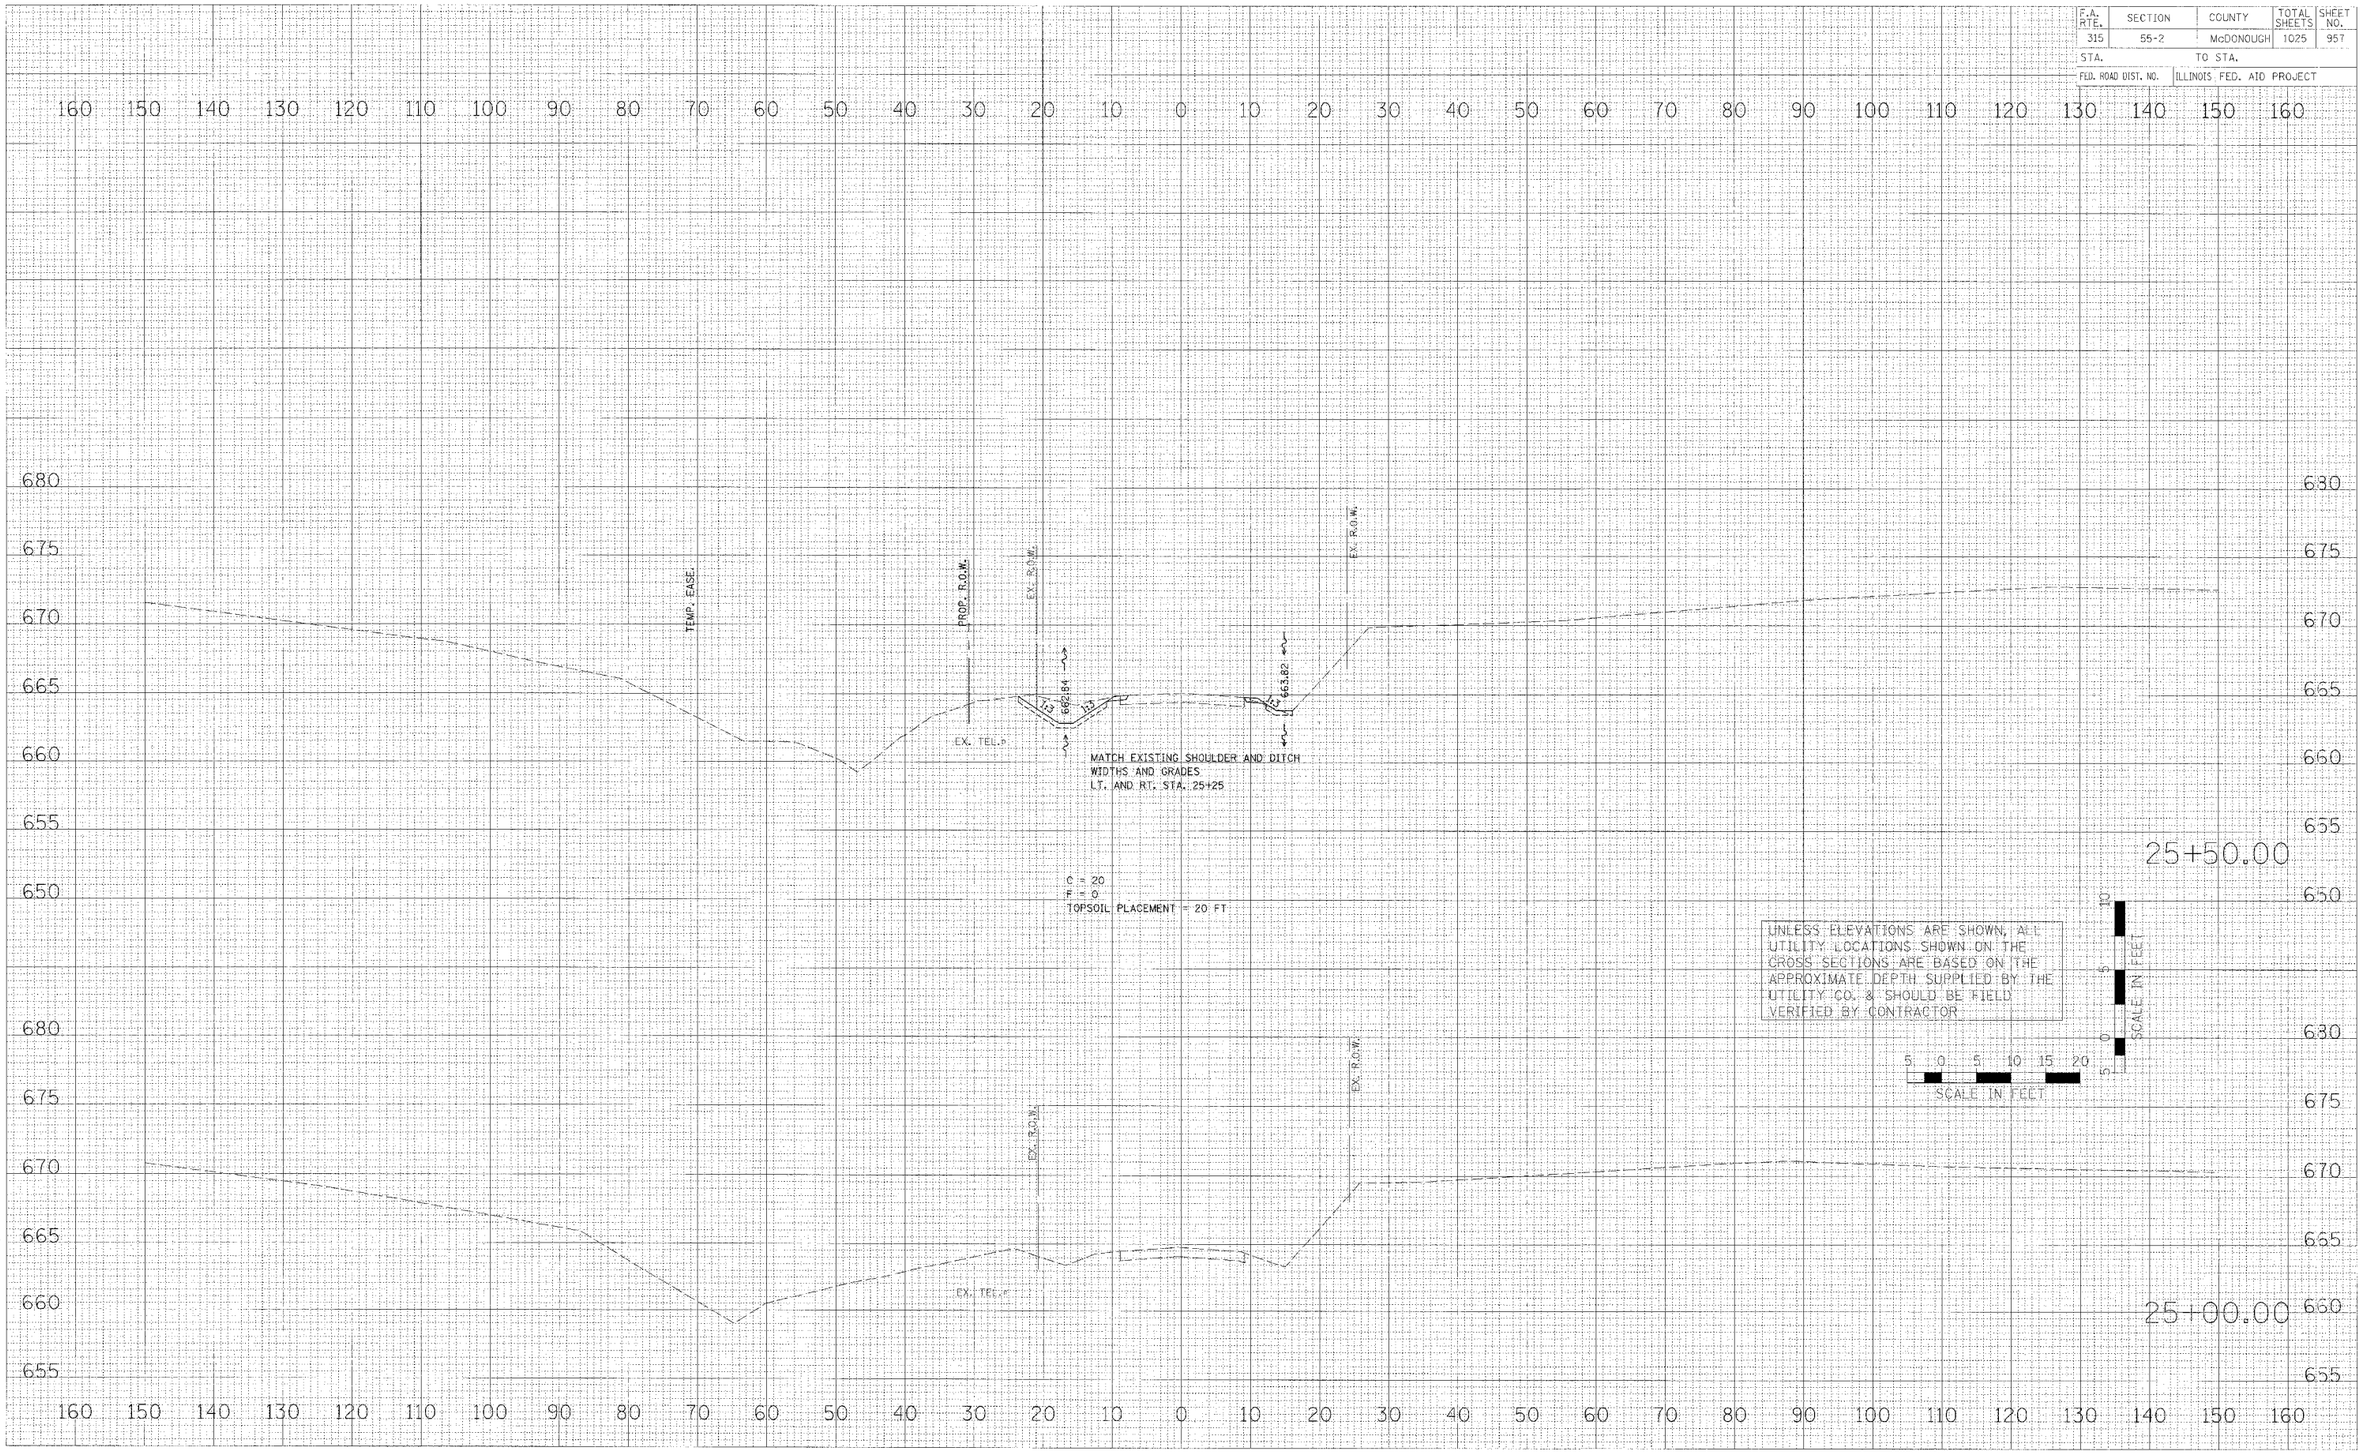

FINAL SURVEY — SURVEYED / PLOTTED / NOTE BOOK / MN. / BY / DATE / TEMPLATE / AREAS CHECKED

ORIGINAL SURVEY — SURVEYED / PLOTTED / NOTE BOOK / MN. / BY / DATE / TEMPLATE / AREAS CALCULATED

PLOT DATE = $DATE$
FILE NAME = $FILEL$
PLOT SCALE = $SCALE$
USER NAME = $USER$

CROSS SECTONS – CO. HWY. 8 (RELOCATED)/TWP. RD. 150

rd8-sheets.dgn 3/30/2006 1:17:25 PM