CONTRACT NO. 70134

F.A.P. RTE.	SECTION	COUNTY	TOTAL SHEETS	SHEET NO.
749	*	EDGAR	75	51

STA. 7+00.00 TO STA. 8+00.00

FED. ROAD DIST. NO. _ ILLINOIS FED. AID PROJECT

* 14RS-2, 122RS-3 & (123NRS,14)BR

S.N. 023-8313

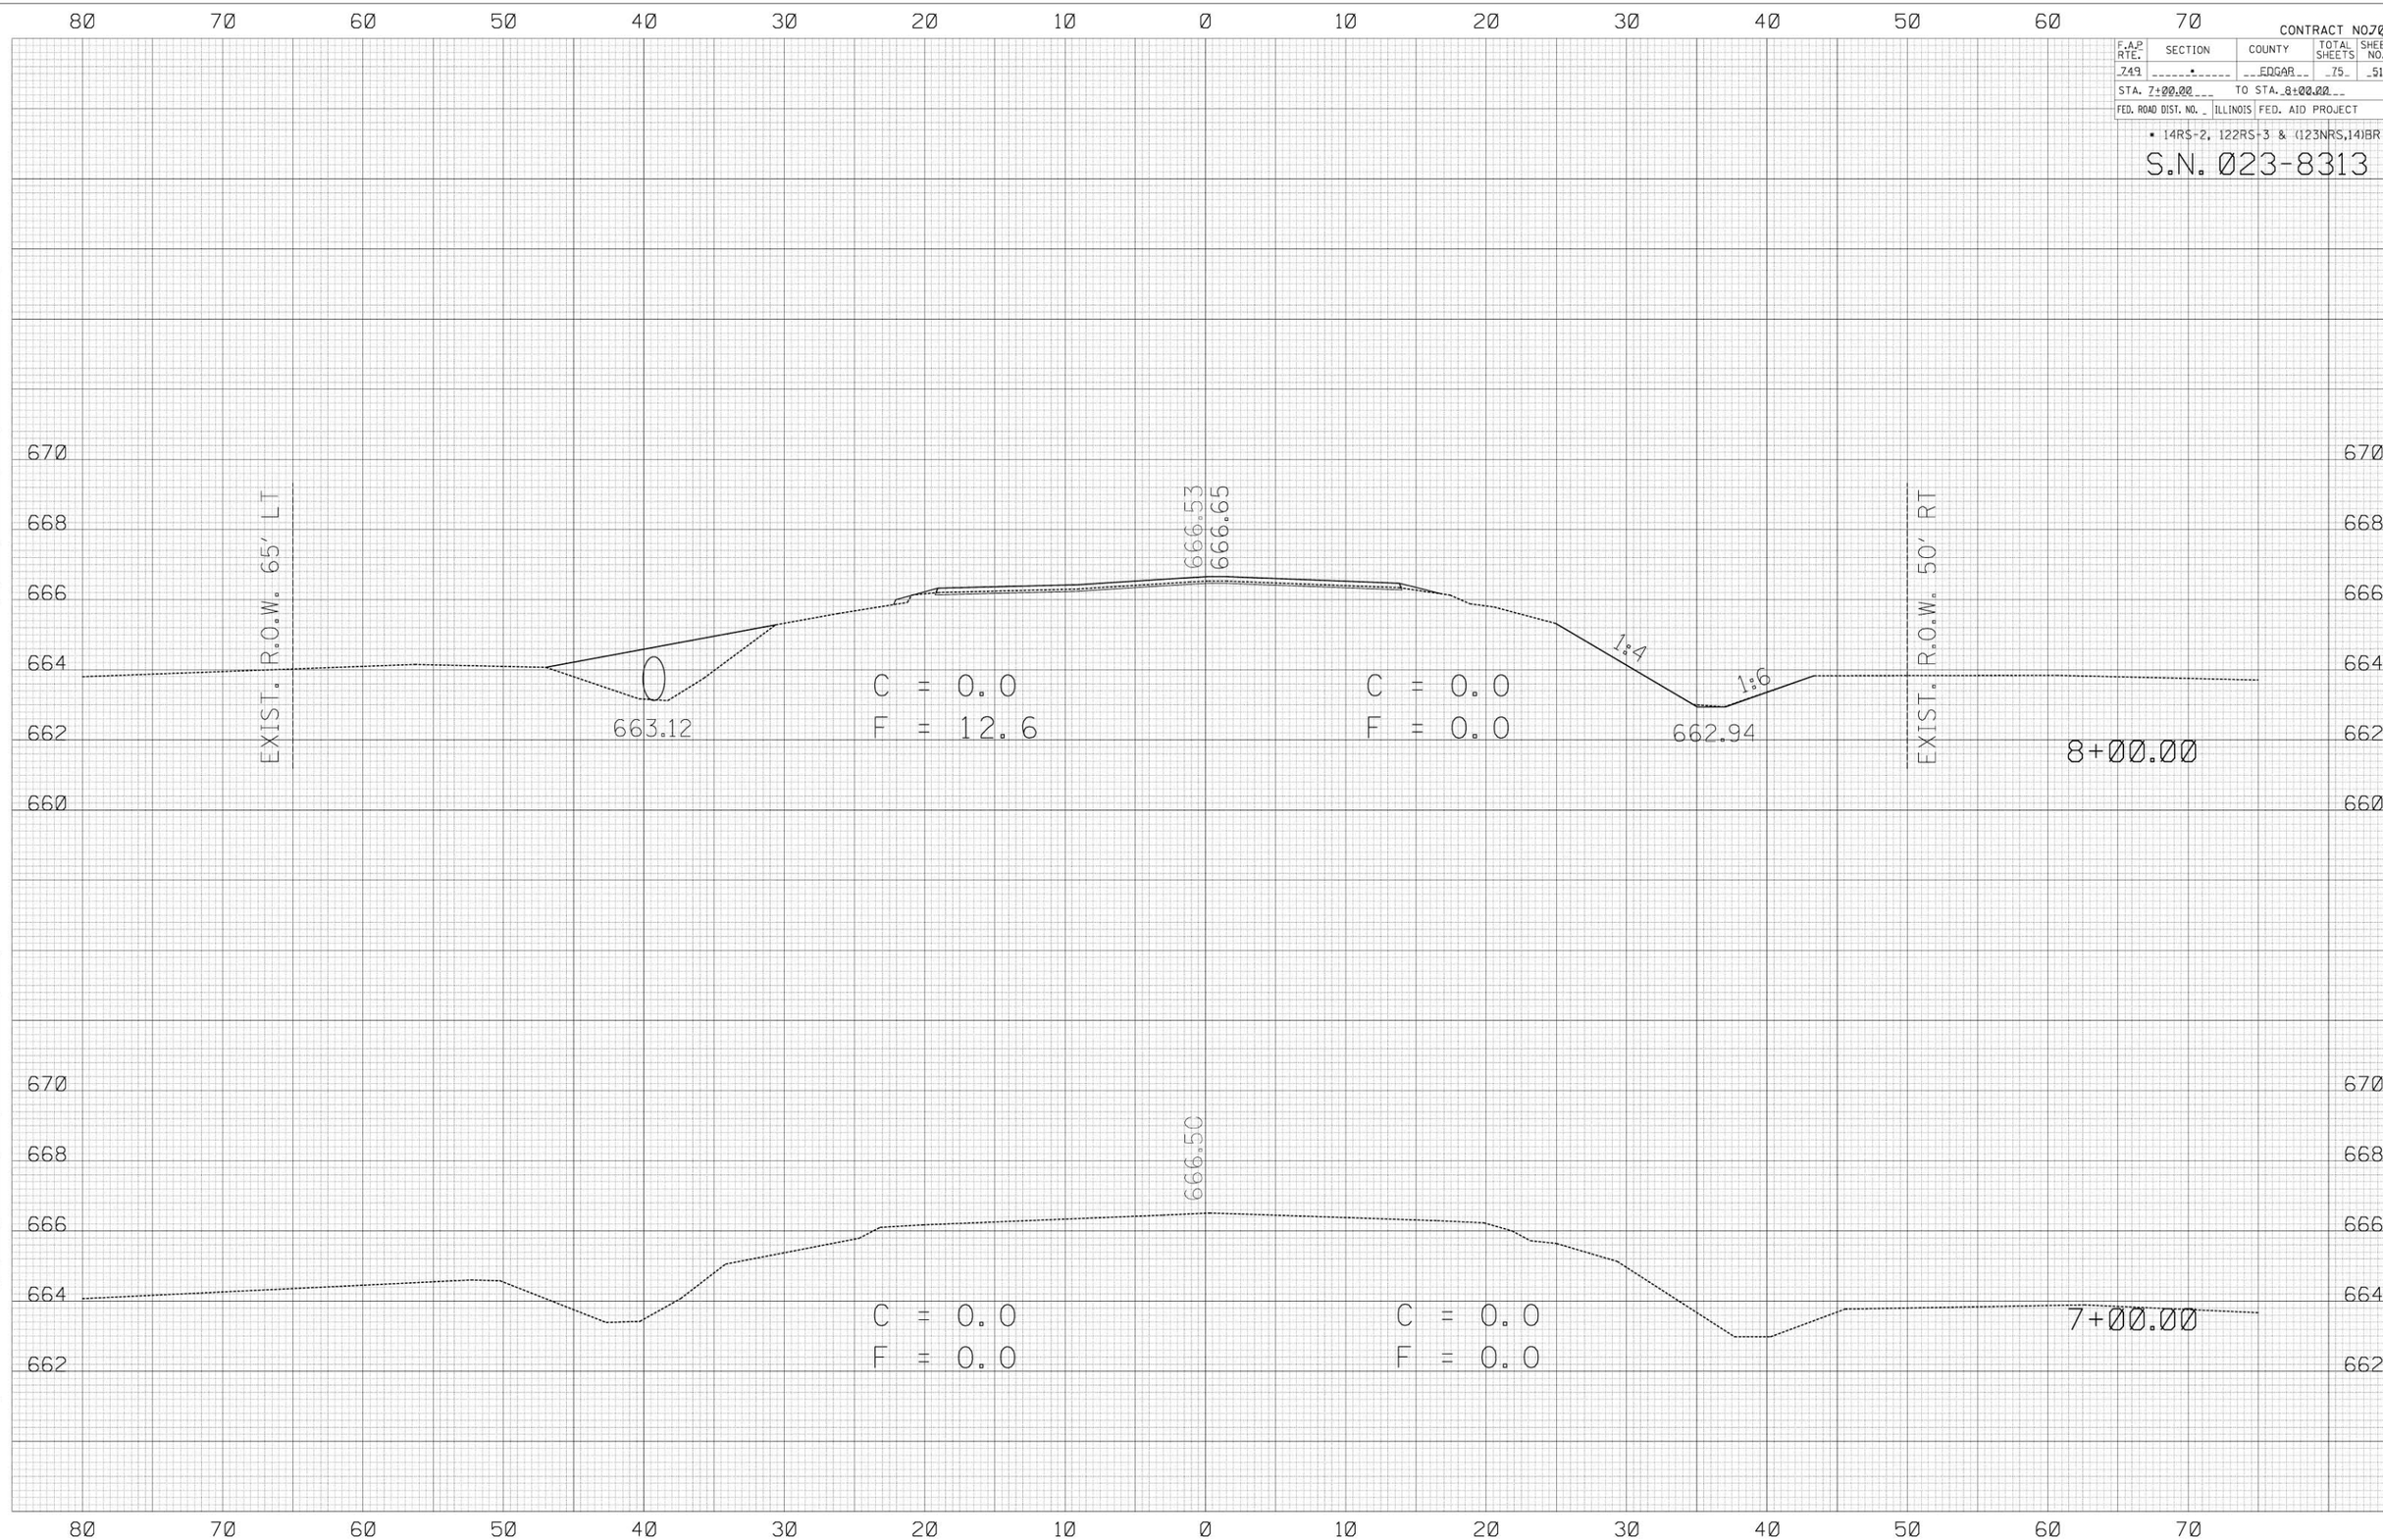

FINAL SURVEY | NOTE BOOK NO. | SURVEYED | PLOTTED | TEMPLATE | AREAS | AREAS CHECKED | BY | DATE

ORIGINAL SURVEY | NOTE BOOK NO. | SURVEYED | PLOTTED | TEMPLATE | AREAS | AREAS CHECKED | BY | DATE

PLOT DATE = 2/7/2006
FILE NAME = c:\projects\d506400 (v8)\133xs8302.dgn
PLOT SCALE = 10.5882 ' / IN.
USER NAME = cearlock.jd