CONTRACT NO. 70134

F.A.P RTE.	SECTION	COUNTY	TOTAL SHEETS	SHEET NO.
749	*	EDGAR	75	55

STA. 125+00.00 TO STA. 126+00.00

FED. ROAD DIST. NO. _ ILLINOIS FED. AID PROJECT

* 14RS-2, 122RS-3 & (123NRS,14)BR

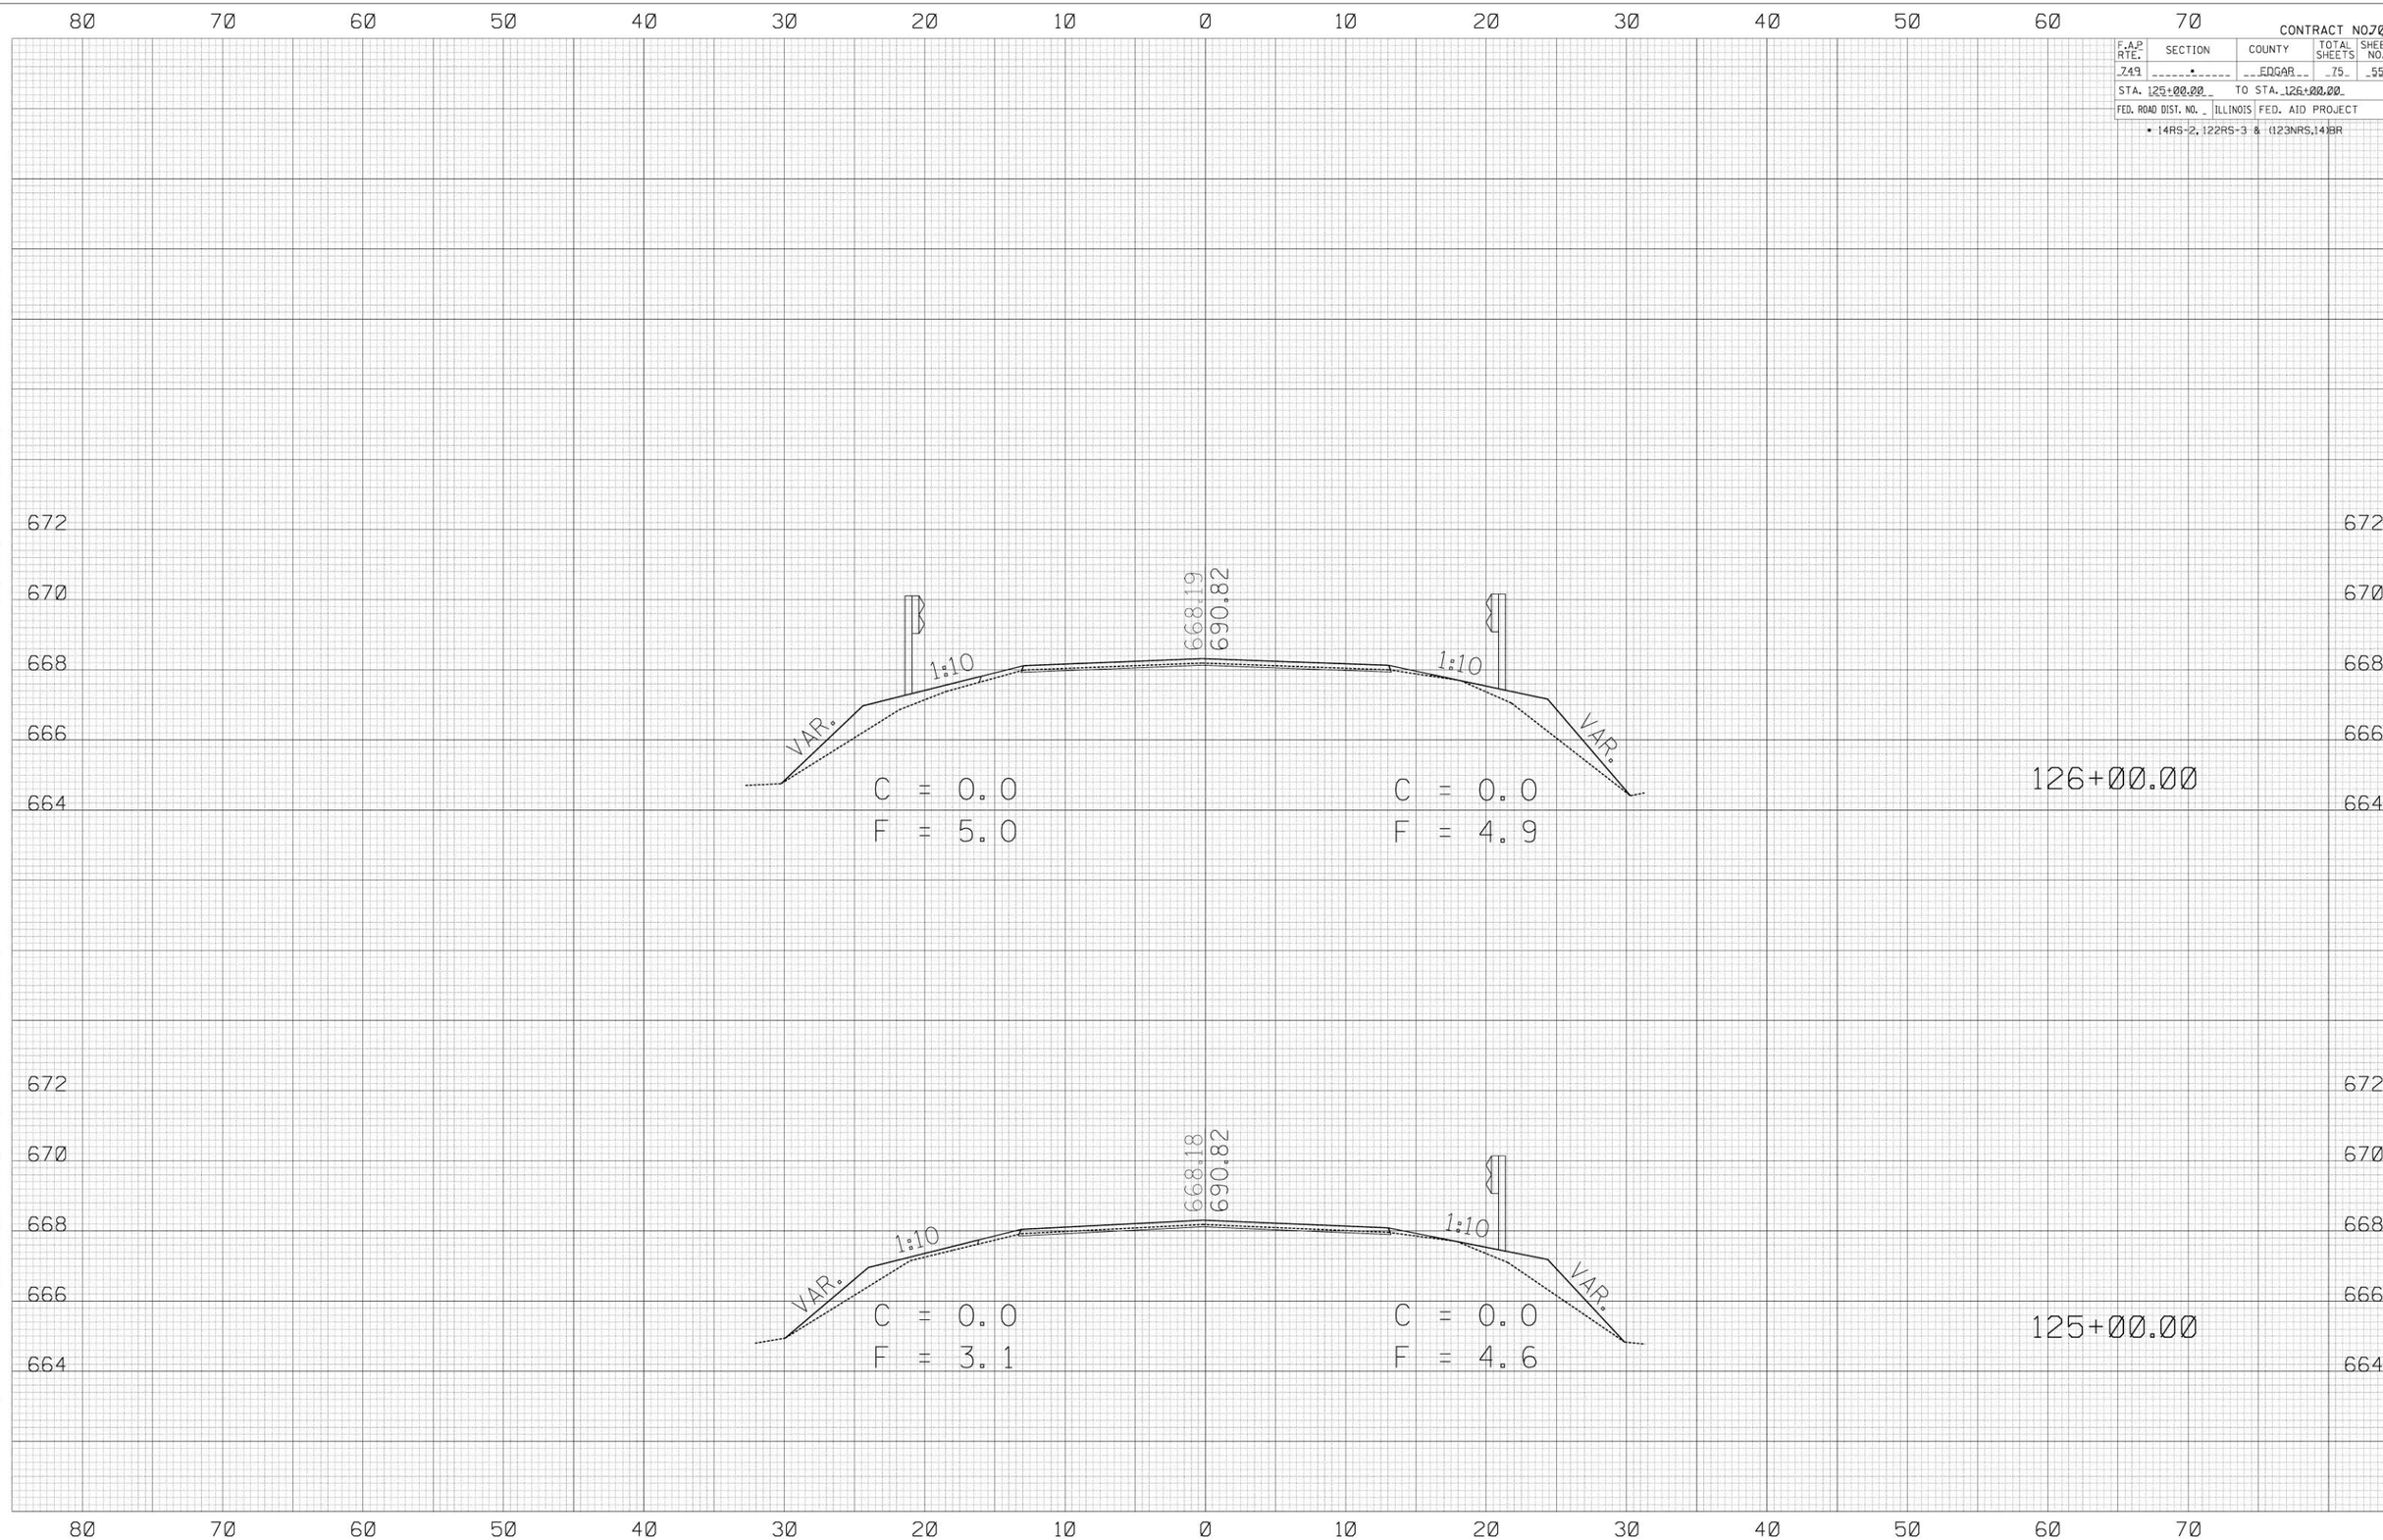

FINAL SURVEY
NOTE BOOK NO.
SURVEYED
PLOTTED
TEMPLATE
AREAS
AREAS CHECKED
BY
DATE

ORIGINAL SURVEY
NOTE BOOK NO.
SURVEYED
PLOTTED
TEMPLATE
AREAS
AREAS CHECKED
BY
DATE

PLOT DATE = 2/7/2006
FILE NAME = c:\projects\d506400 (v8)\126+54.dgn
PLOT SCALE = 10.5882 ' / IN.
USER NAME = cearlock.jd